Exhibit A

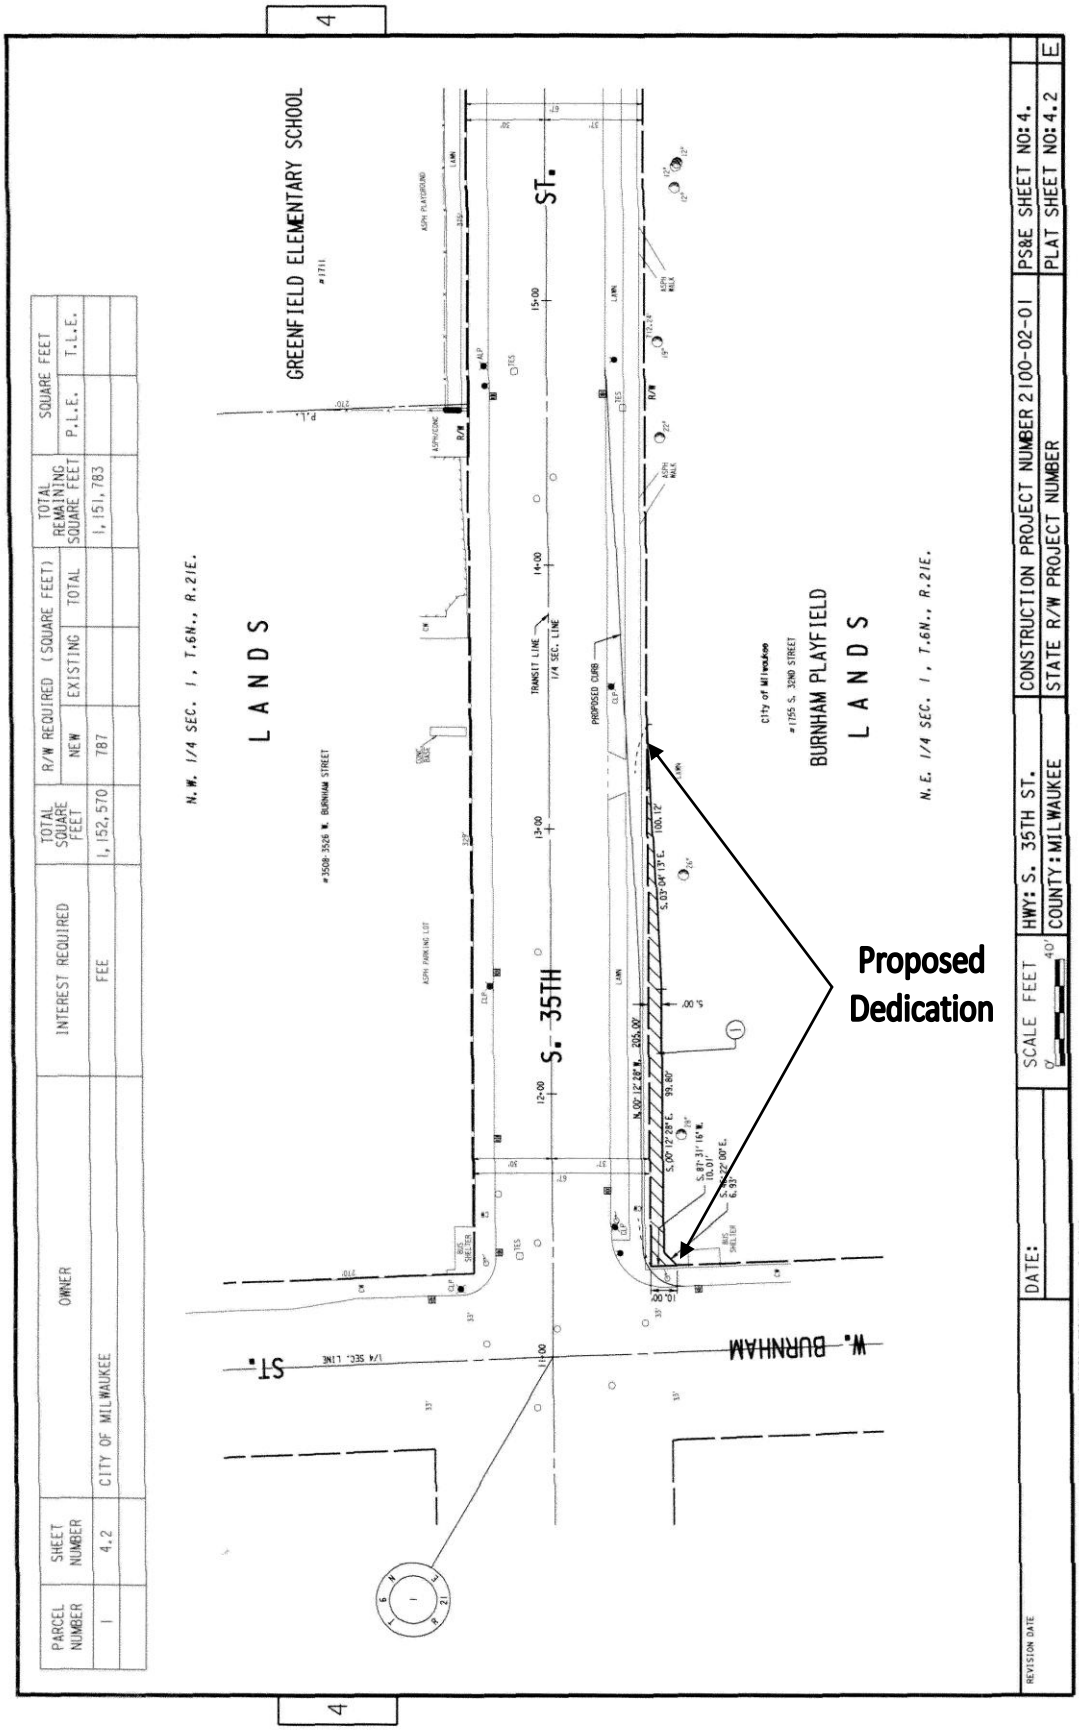
Proposed Dedication
GREENFIELD ELEMENTARY SCHOOL
BURNHAM PLAYFIELD
LANDS
LANDS
S. 35TH ST.
W. BURNHAM ST.
N.W. 1/4 SEC. 1, T.6N., R.21E.
N.E. 1/4 SEC. 1, T.6N., R.21E.
PARCEL NUMBER
SHEET NUMBER
OWNER
INTEREST REQUIRED
TOTAL SQUARE FEET
R/W REQUIRED (SQUARE FEET)
NEW
EXISTING
TOTAL
TOTAL REMAINING SQUARE FEET
SQUARE FEET
P.L.E.
T.L.E.
1
4,2
CITY OF MILWAUKEE
FEE
1,152,570
787
1,151,783
DATE:
SCALE FEET
HWY: S. 35TH ST.
COUNTY: MILWAUKEE
CONSTRUCTION PROJECT NUMBER 2100-02-01
STATE R/W PROJECT NUMBER
PS&E SHEET NO: 4.
PLAT SHEET NO: 4.2
REVISION DATE