



333 East Erie Street
Milwaukee, Wisconsin USA 53202-6005
Telephone 414.278.8200 Facsimile 414.278.7734

RENOVATION OF 827-29
EAST BRADY STREET
MILWAUKEE, WISCONSIN

PEPPERONI-CANNOLI LLC
1019 EAST KEWAUNEE ST.
MILWAUKEE, WISCONSIN

△NO	DESCRIPTION	DATE

ISSUANCE HISTORY - THIS SHEET


HGA NO.

EXTERIOR ELEVATION

DATE 8-17-15

HPC COA Submittal

A4.3

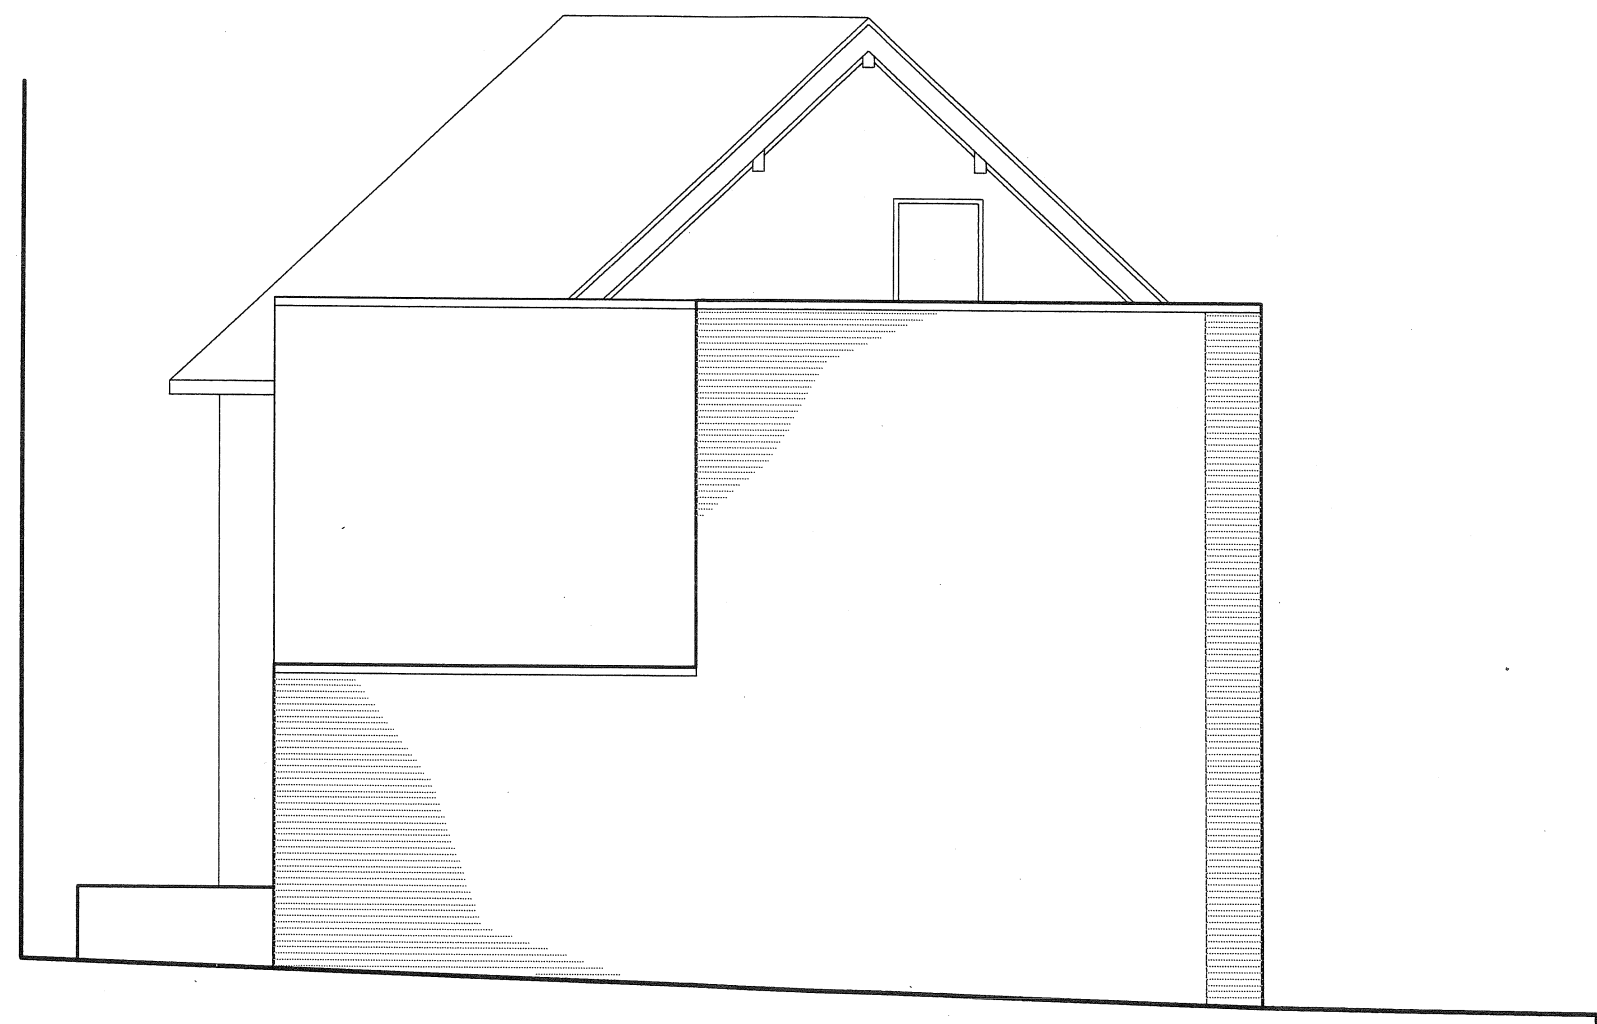

EAST ELEVATION

0 2' 4' 8'
SCALE: 1/4" = 1'-0"



333 East Erie Street
Milwaukee, Wisconsin USA 53202-6005
Telephone 414.278.8200 Facsimile 414.278.7734

RENOVATION OF 827-29
EAST BRADY STREET
MILWAUKEE, WISCONSIN

PEPPERONI-CANNOLI LLC
1019 EAST KEWAUNEE ST.
MILWAUKEE, WISCONSIN



WEST ELEVATION

△NO	DESCRIPTION	DATE
ISSUANCE HISTORY - THIS SHEET		

HGA NO.

EXTERIOR
ELEVATION

DATE 8-17-15

HPC COA Submittal




A4.2



333 East Erie Street
Milwaukee, Wisconsin USA 53202-6805
Telephone 414.278.8280 Facsimile 414.278.7734

RENOVATION OF 827-29
EAST BRADY STREET
MILWAUKEE, WISCONSIN

PEPPERONI-CANNOLI LLC
1019 EAST KEWAUNEE ST.
MILWAUKEE, WISCONSIN

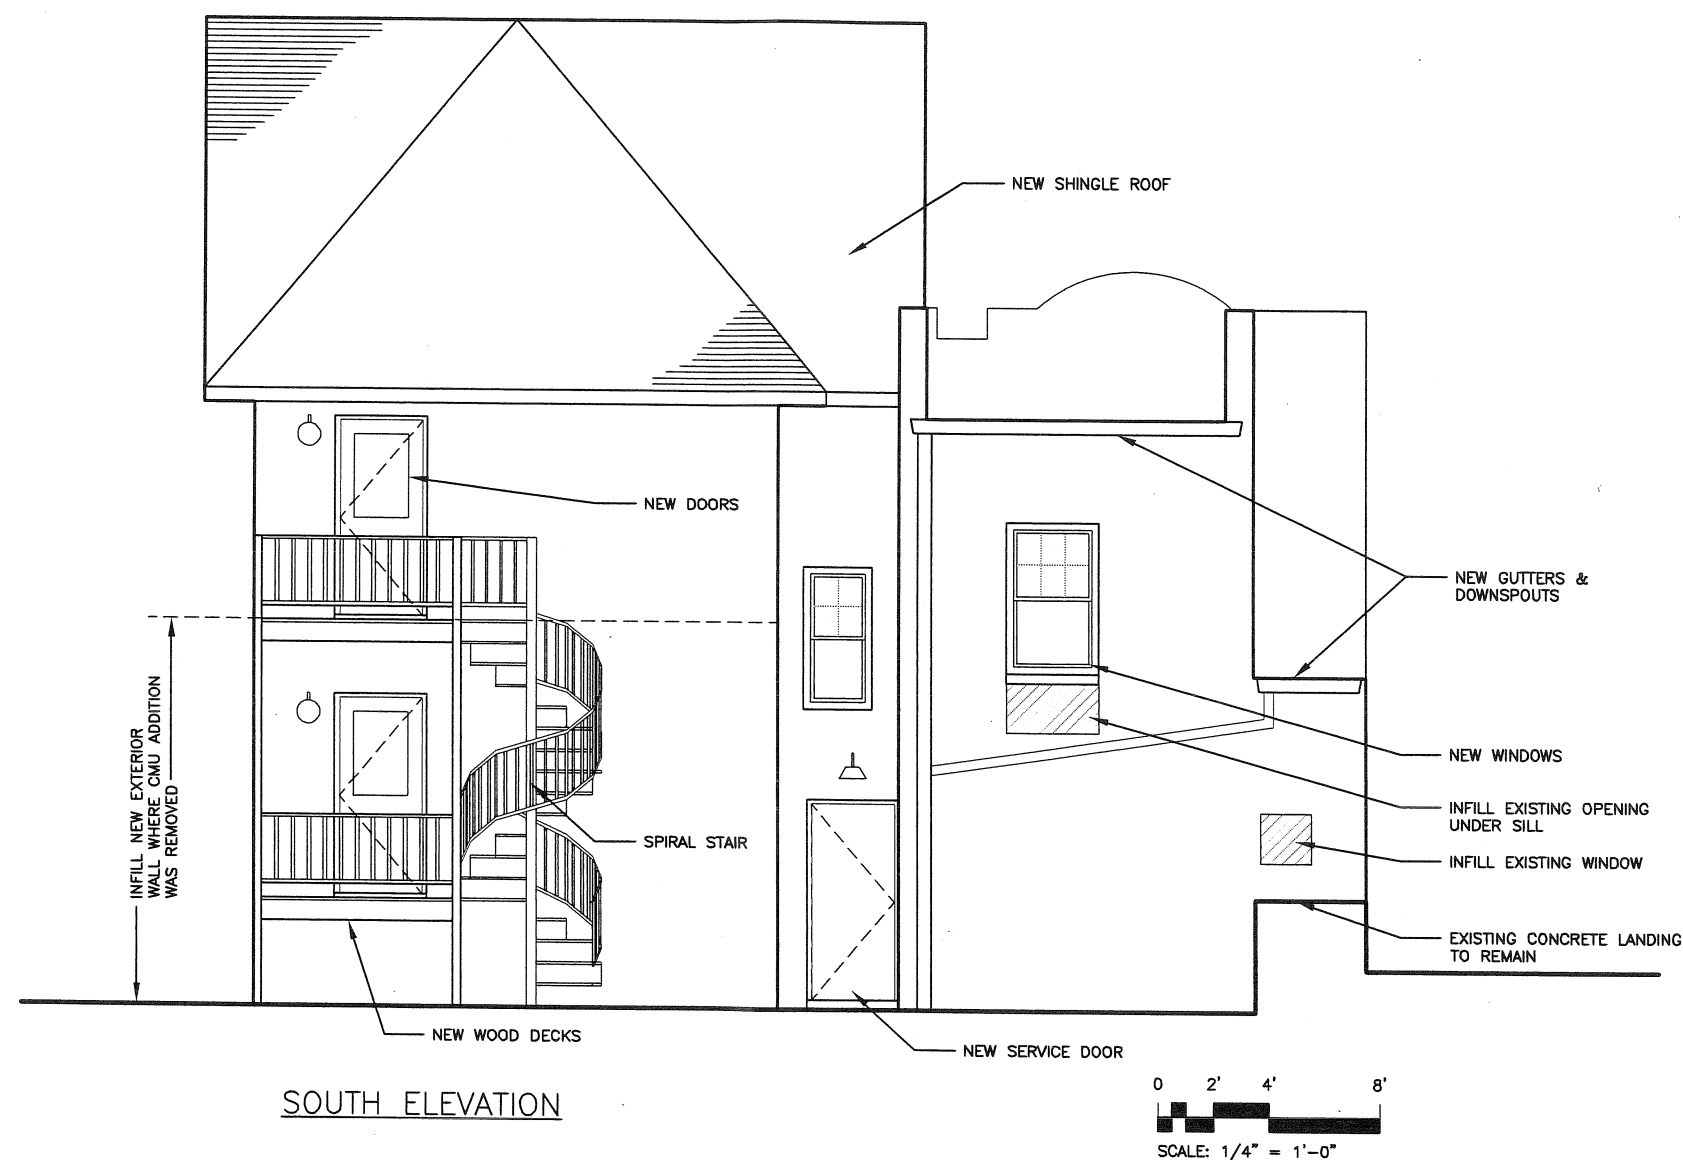

△NO	DESCRIPTION	DATE
ISSUANCE HISTORY - THIS SHEET		

HGA NO.

EXTERIOR
ELEVATION

DATE 8-17-15

HPC COA Submittal

A4.1



333 East Erie Street
Milwaukee, Wisconsin USA 53202-6005
Telephone 414.278.8200 Facsimile 414.278.7734

RENOVATION OF 827-29
EAST BRADY STREET
MILWAUKEE, WISCONSIN

PEPPERONI-CANNOLI LLC
1019 EAST KEWAUNEE ST.
MILWAUKEE, WISCONSIN



△ NO	DESCRIPTION	DATE
ISSUANCE HISTORY - THIS SHEET		

HGA NO.

EXTERIOR ELVATION

DATE 8-17-15

HPC COA Submittal

A4.0



333 East Erie Street
Milwaukee, Wisconsin USA 53202-6005
Telephone 414.278.8200 Facsimile 414.278.7734

RENOVATION OF 827-29
EAST BRADY STREET
MILWAUKEE, WISCONSIN

PEPPERONI-CANNOLI LLC
1019 EAST KEWAUNEE ST.
MILWAUKEE, WISCONSIN

△NO	DESCRIPTION	DATE

ISSUANCE HISTORY - THIS SHEET


HGA NO.

EXTERIOR ELEVATION

DATE 8-17-15

HPC COA Submittal

A4.3

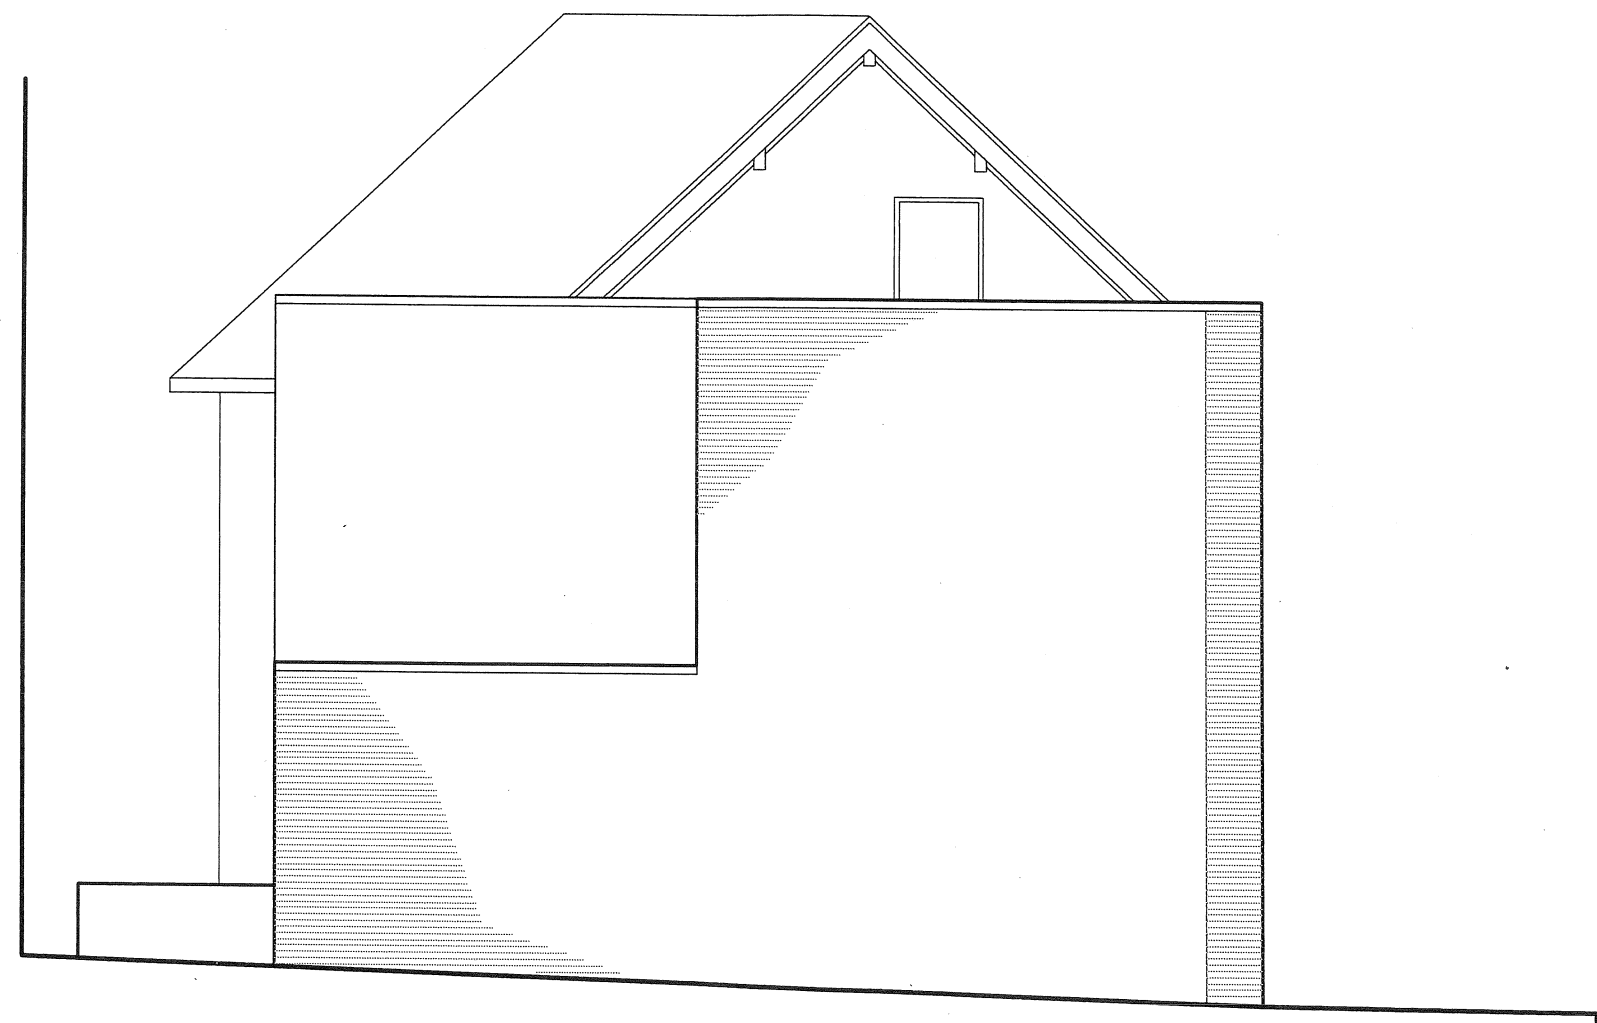

EAST ELEVATION

0 2' 4' 8'
SCALE: 1/4" = 1'-0"




333 East Erie Street
Milwaukee, Wisconsin USA 53202-6005
Telephone 414.278.8200 Facsimile 414.278.7734

RENOVATION OF 827-29
EAST BRADY STREET
MILWAUKEE, WISCONSIN

PEPPERONI-CANNOLI LLC
1019 EAST KEWAUNEE ST.
MILWAUKEE, WISCONSIN



WEST ELEVATION

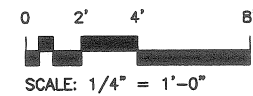

SCALE: 1/4" = 1'-0"

△ NO	DESCRIPTION	DATE
ISSUANCE HISTORY - THIS SHEET		

HGA NO.

EXTERIOR ELEVATION

DATE 8-17-15

HPC COA Submittal




A4.2



333 East Erie Street
Milwaukee, Wisconsin USA 53202-6005
Telephone 414.278.8200 Facsimile 414.278.7734

RENOVATION OF 827-29
EAST BRADY STREET
MILWAUKEE, WISCONSIN

PEPPERONI-CANNOLI LLC
1019 EAST KEWAUNEE ST.
MILWAUKEE, WISCONSIN

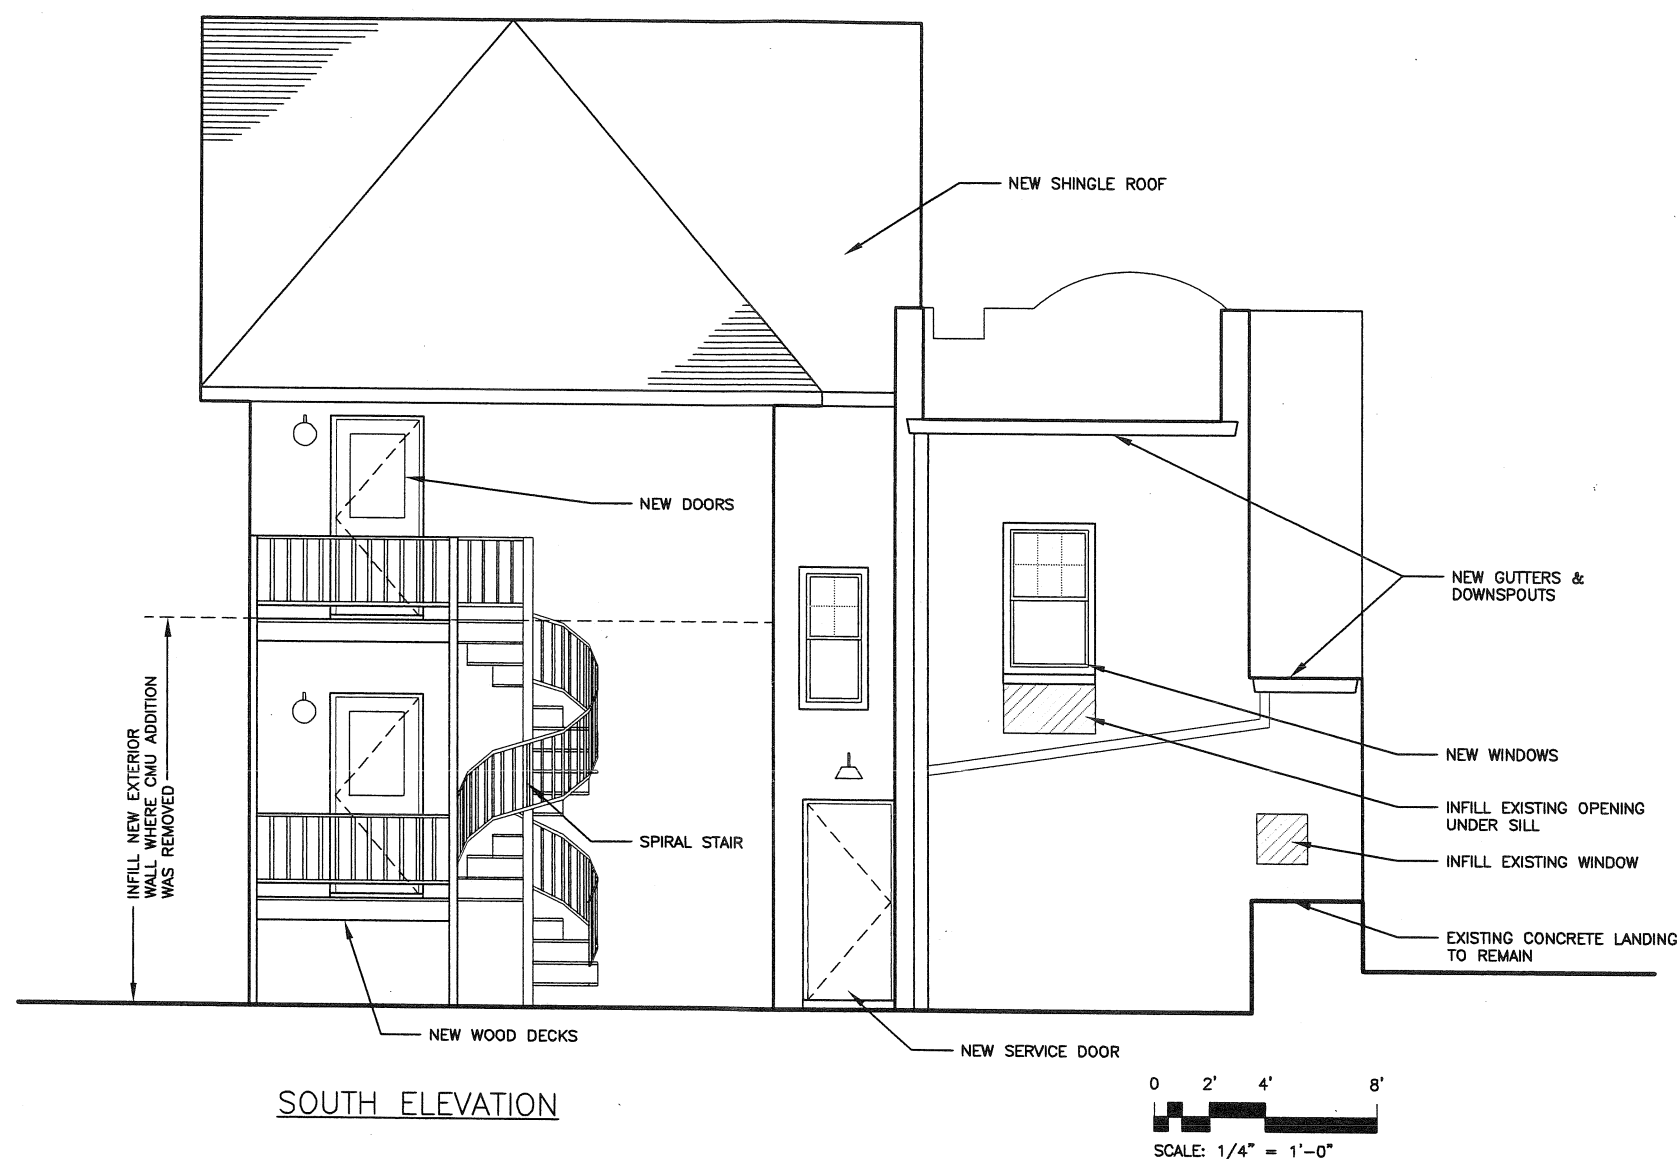

△NO	DESCRIPTION	DATE

ISSUANCE HISTORY - THIS SHEET

HGA NO.

EXTERIOR ELEVATION

DATE 8-17-15

HPC COA Submittal

A4.1



333 East Erie Street
Milwaukee, Wisconsin USA 53202-6005
Telephone 414.278.8200 Facsimile 414.278.7734

RENOVATION OF 827-29
EAST BRADY STREET
MILWAUKEE, WISCONSIN

PEPPERONI-CANNOLI LLC
1019 EAST KEWAUNEE ST.
MILWAUKEE, WISCONSIN



△ NO	DESCRIPTION	DATE
ISSUANCE HISTORY - THIS SHEET		

HGA NO.

EXTERIOR
ELVATION

DATE 8-17-15

HPC COA Submittal

A4.0



333 East Erie Street
Milwaukee, Wisconsin USA 53202-6605
Telephone 414.278.8200 Facsimile 414.278.7734

RENOVATION OF 827-29
EAST BRADY STREET
MILWAUKEE, WISCONSIN

PEPPERONI-CANNOLI LLC
1019 EAST KEWAUNEE ST.
MILWAUKEE, WISCONSIN

△NO	DESCRIPTION	DATE
ISSUANCE HISTORY - THIS SHEET		


HGA NO.

GROUND
FLOOR PLAN

DATE 8-17-15

HPC COA Submittal

A2.1

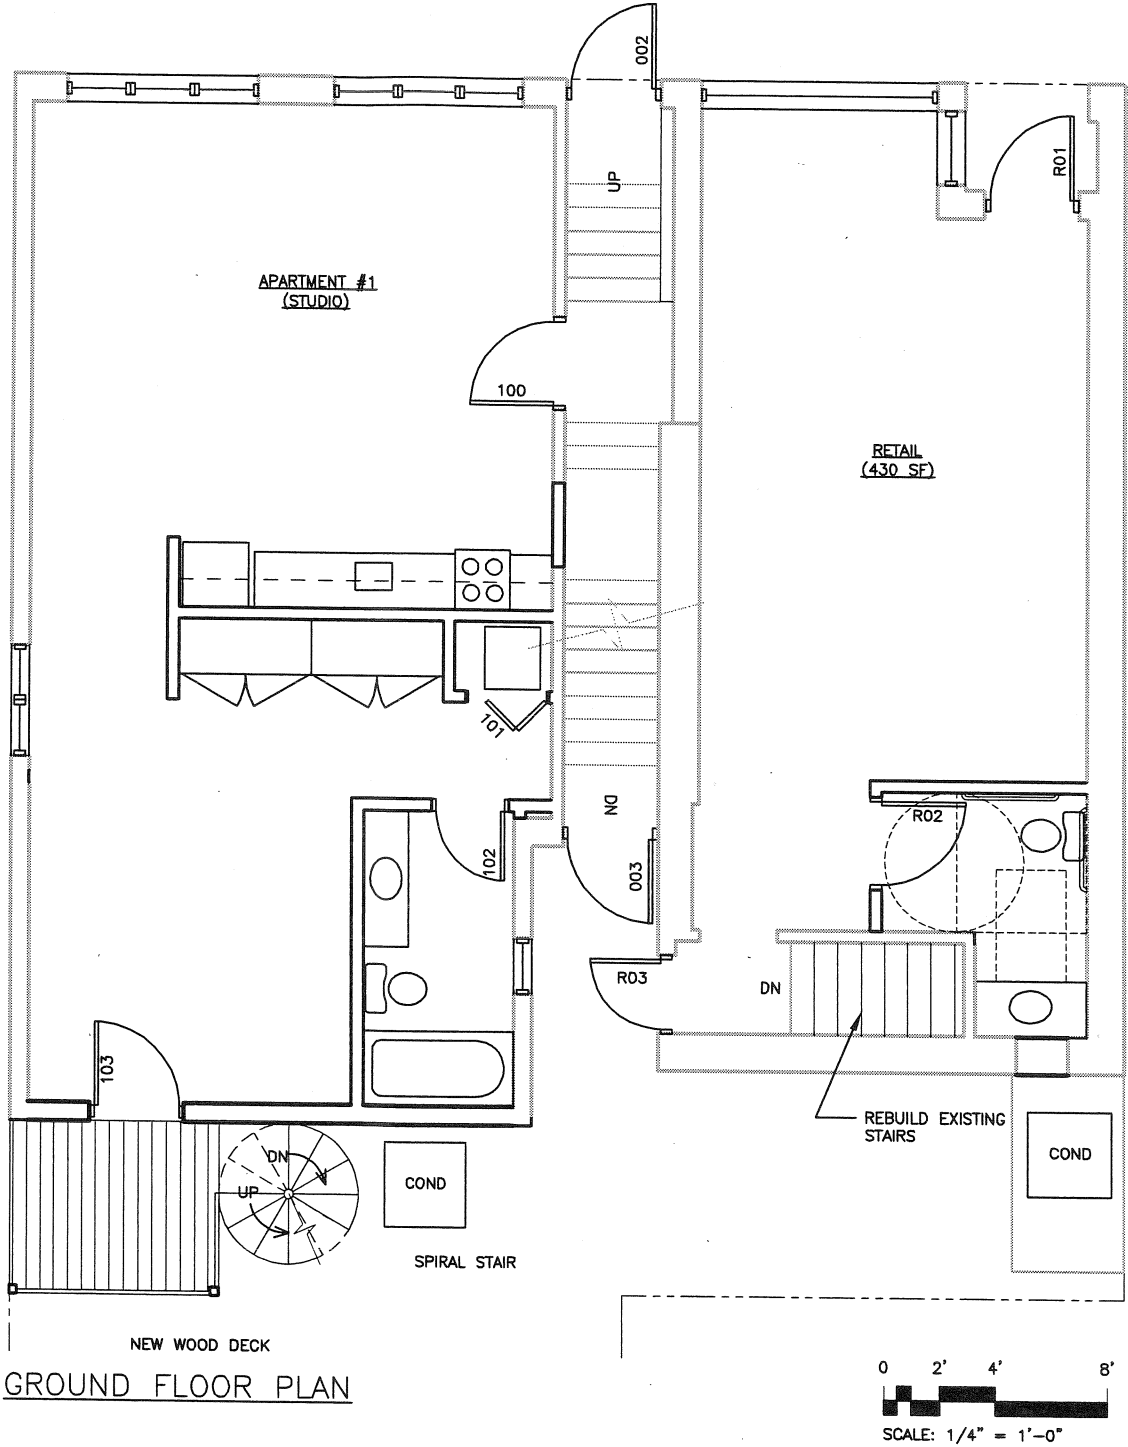



333 East Erie Street
Milwaukee, Wisconsin USA 53202-6005
Telephone 414.278.8200 Facsimile 414.278.7734

RENOVATION OF 827-29
EAST BRADY STREET
MILWAUKEE, WISCONSIN

PEPPERONI-CANNOLI LLC
1019 EAST KEWAUNEE ST.
MILWAUKEE, WISCONSIN

ΔNO	DESCRIPTION	DATE
ISSUANCE HISTORY - THIS SHEET		


HGA NO.

BASEMENT
FLOOR PLAN


DATE 8-17-15

HPC COA Submittal

A2.0

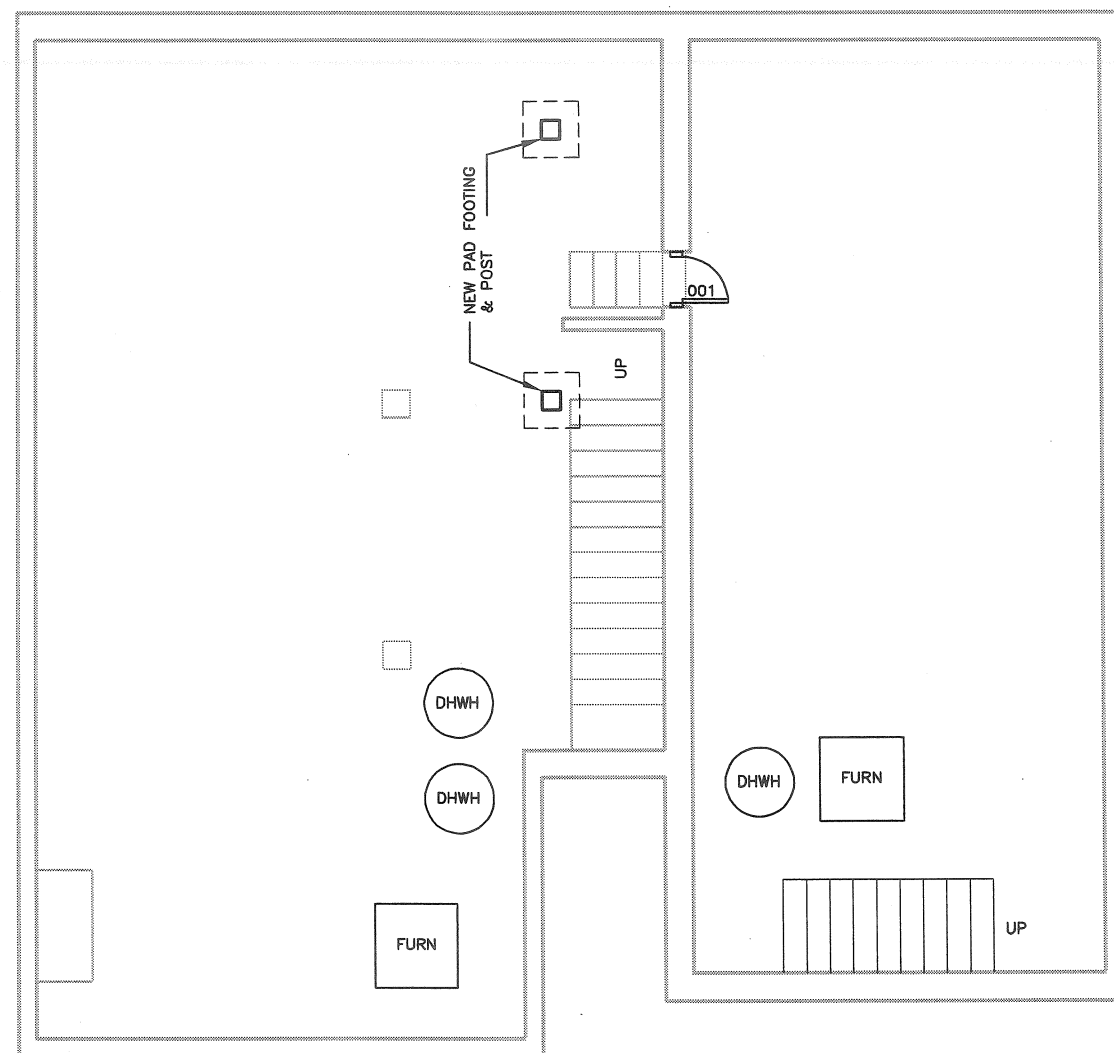

BASEMENT FLOOR PLAN

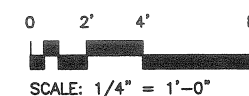





333 East Erie Street
Milwaukee, Wisconsin USA 53202-6095
Telephone 414.278.8200 Facsimile 414.278.7734

RENOVATION OF 827-29
EAST BRADY STREET
MILWAUKEE, WISCONSIN

PEPPERONI-CANNOLI LLC
1019 EAST KEWAUNEE ST.
MILWAUKEE, WISCONSIN

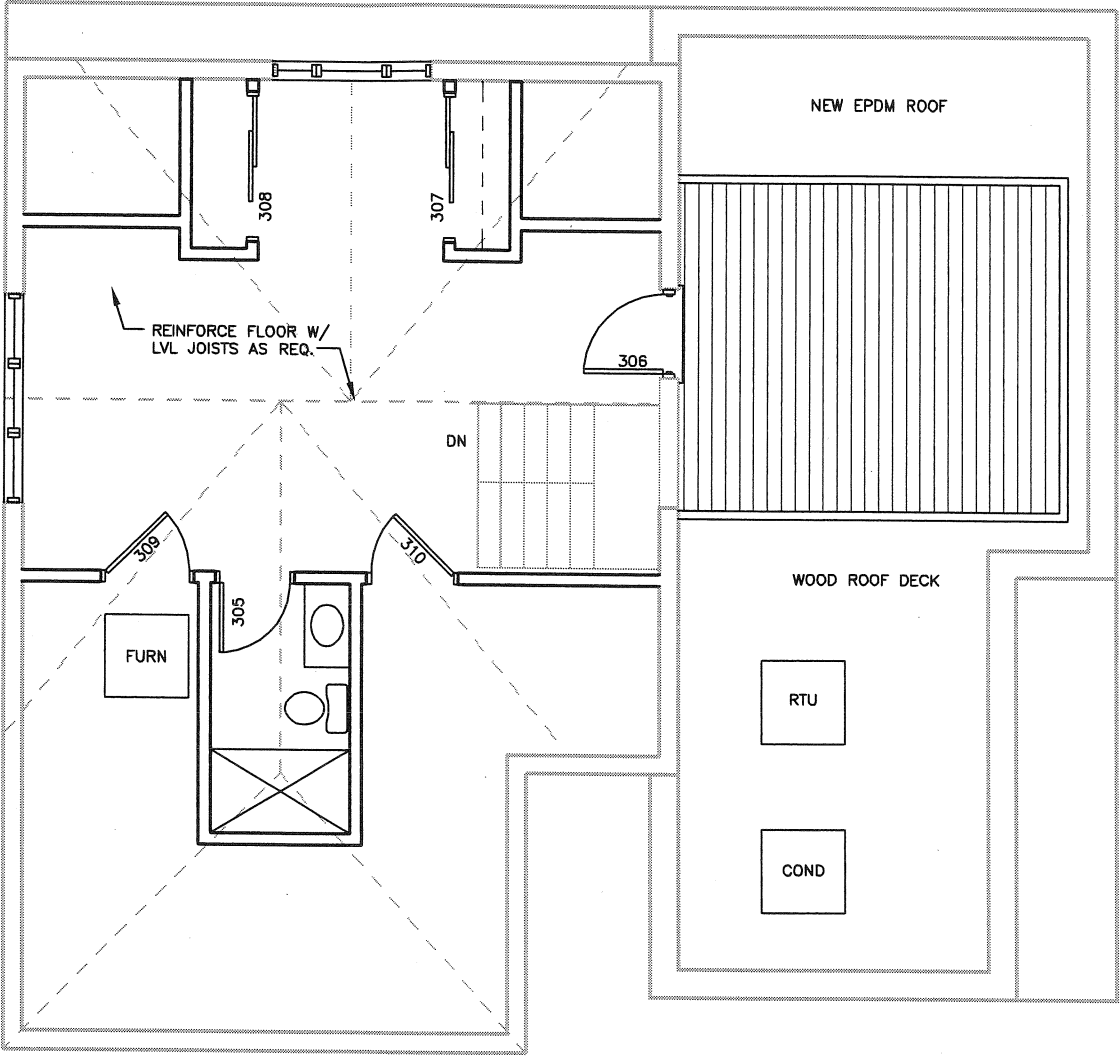

ATTIC FLOOR PLAN

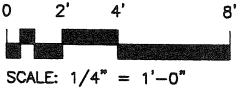

△NO	DESCRIPTION	DATE

ISSUANCE HISTORY - THIS SHEET

HGA NO.

ATTIC
FLOOR PLAN

DATE 8-17-15

HPC COA Submittal




A2.3



333 East Erie Street
Milwaukee, Wisconsin USA 53202-6005
Telephone 414.278.8200 Facsimile 414.278.7734

RENOVATION OF 827-29
EAST BRADY STREET
MILWAUKEE, WISCONSIN

PEPPERONI-CANNOLI LLC
1019 EAST KEWAUNEE ST.
MILWAUKEE, WISCONSIN

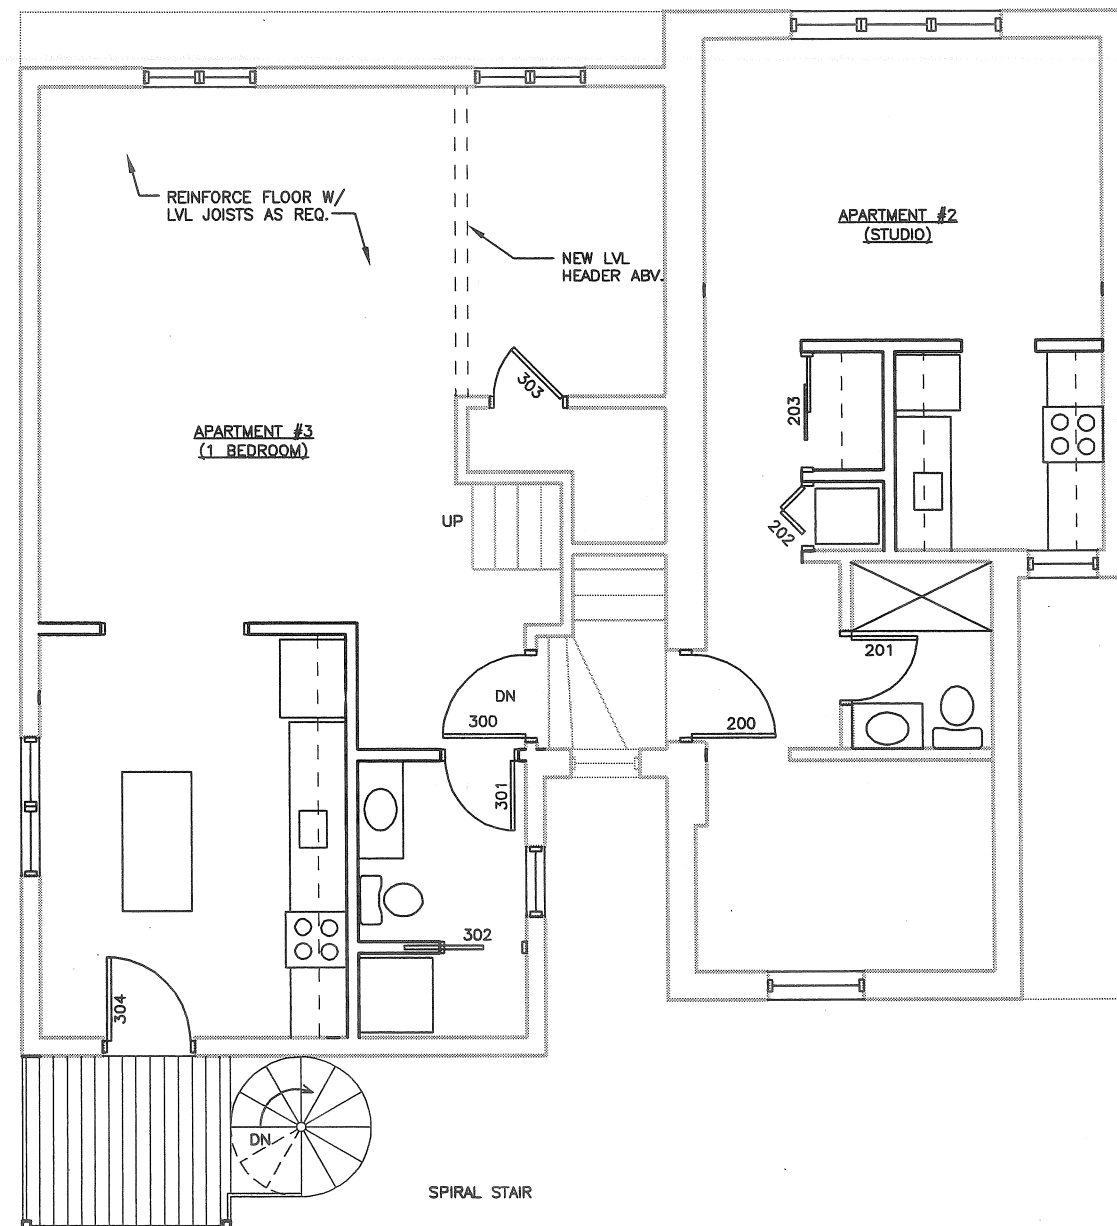

NEW WOOD DECK
2ND FLOOR PLAN

0 2' 4' 8'
SCALE: 1/4" = 1'-0"



△ NO	DESCRIPTION	DATE
ISSUANCE HISTORY - THIS SHEET		

HGA NO.

SECOND FLOOR PLAN

DATE 8-17-15


HPC COA Submittal

A2.2


7

1

6

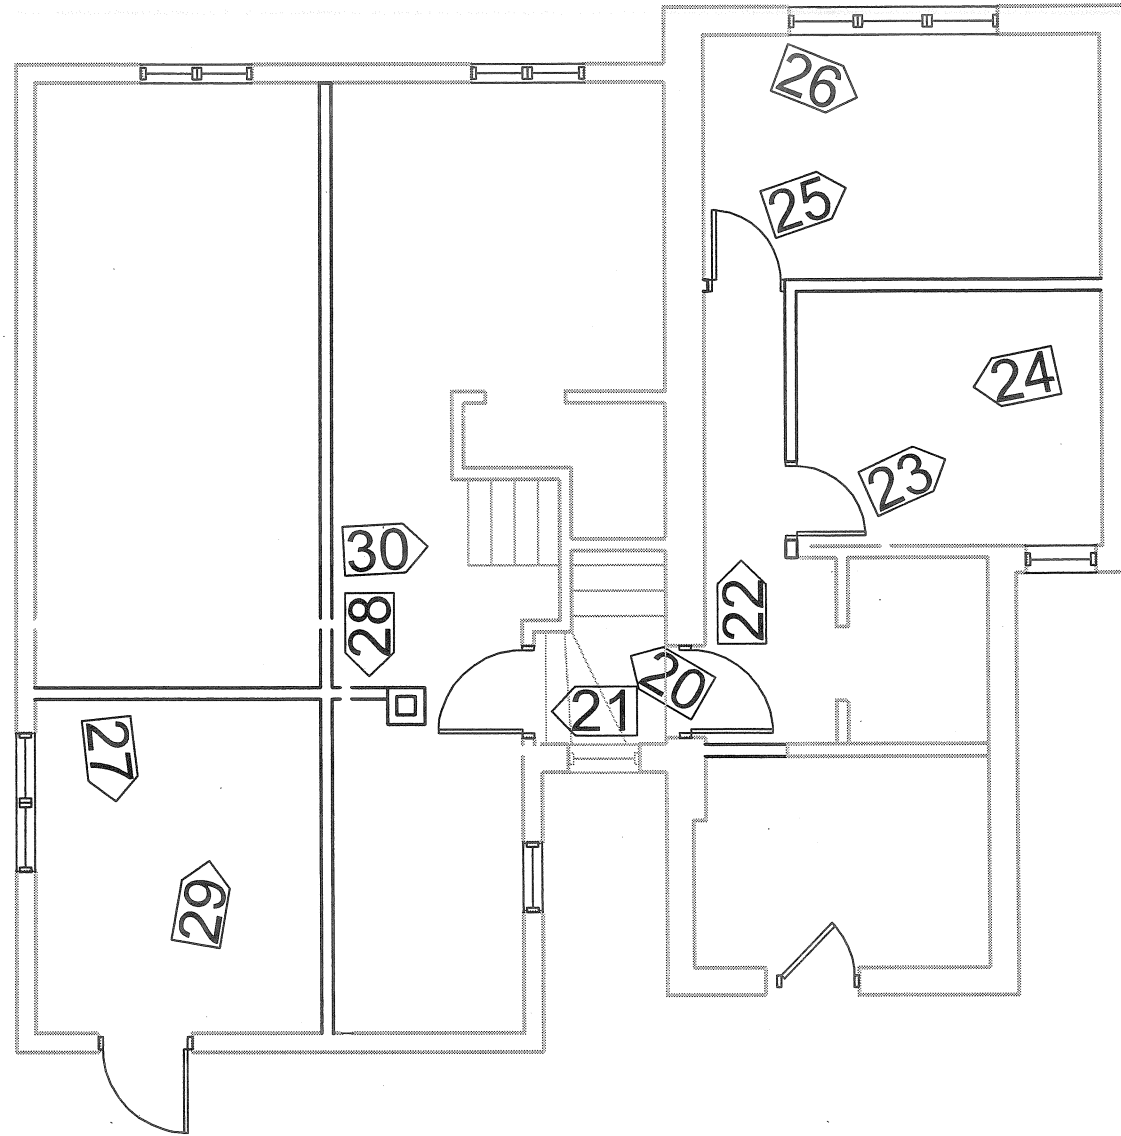

2ND FLOOR EXISTING PLAN

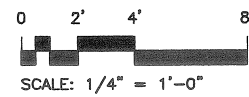

333 East Erie Street
Milwaukee, Wisconsin USA 53202-6005
Telephone 414.278.8200 Facsimile 414.278.7734

RENOVATION OF 827-29
EAST BRADY STREET
MILWAUKEE, WISCONSIN

PEPPERONI-CANNOLI LLC
1019 EAST KEWAUNEE ST.
MILWAUKEE, WISCONSIN

△ NO	DESCRIPTION	DATE

ISSUANCE HISTORY - THIS SHEET

HGA NO.

2ND FLOOR
EXISTING PLAN

DATE 8-17-15

HPC COA Submittal

A1.2

8


1

10

3

2

9

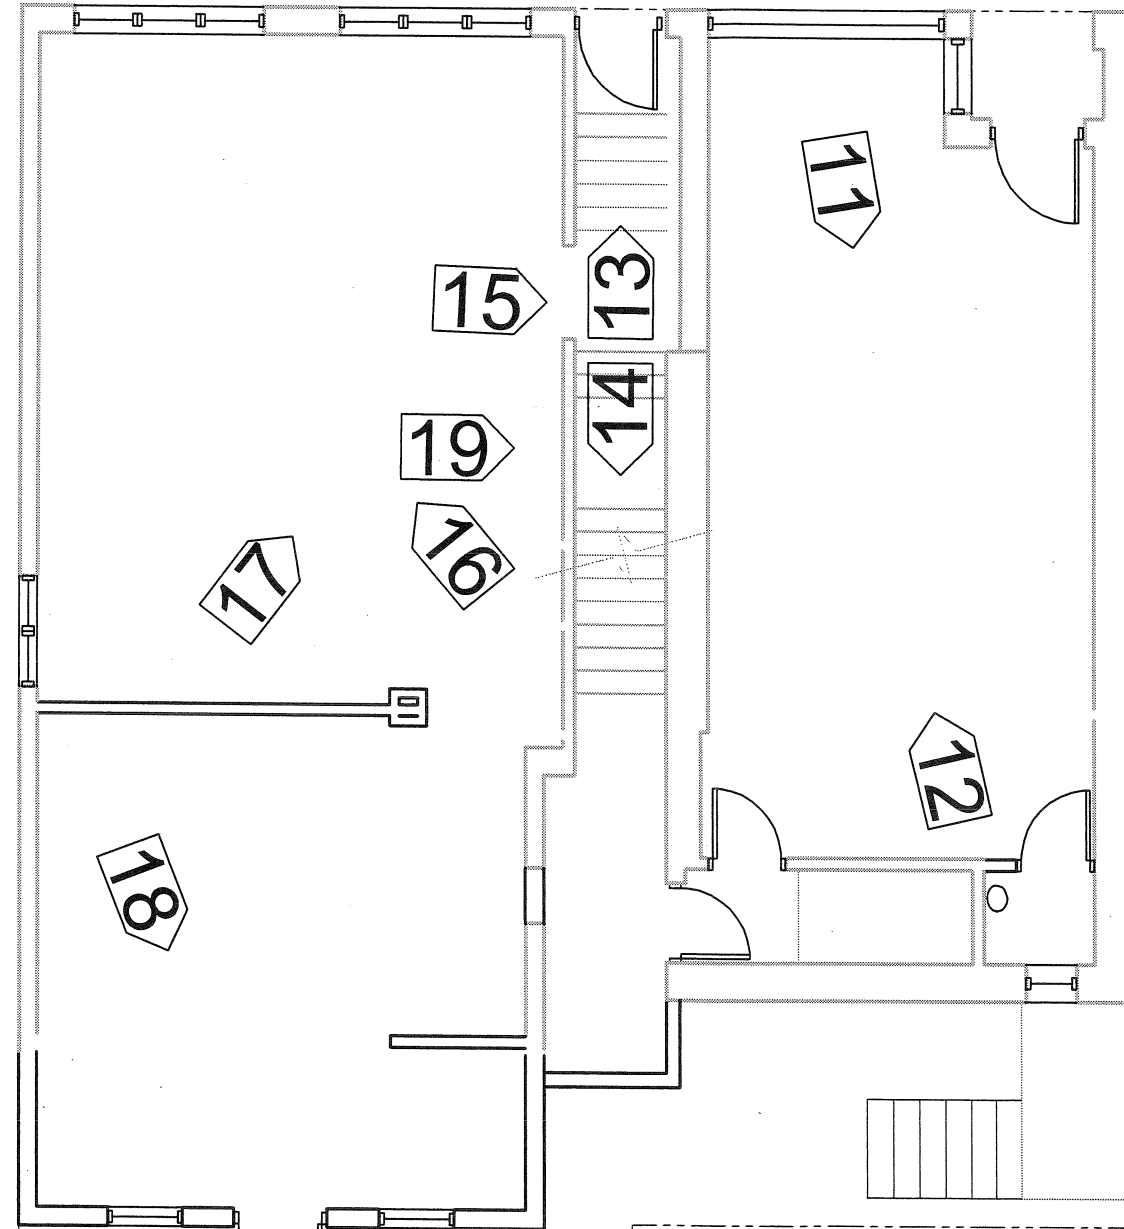

GROUND FLOOR EXISTING PLAN



333 East Erie Street
Milwaukee, Wisconsin USA 53202-6005
Telephone 414.278.8200 Facsimile 414.278.7734

RENOVATION OF 827-29
EAST BRADY STREET
MILWAUKEE, WISCONSIN

PEPPERONI-CANNOLI LLC
1019 EAST KEWAUNEE ST.
MILWAUKEE, WISCONSIN

△NO	DESCRIPTION	DATE

ISSUANCE HISTORY - THIS SHEET

HGA NO.

GROUND FLOOR EXISTING PLAN

DATE 8-17-15

HPC COA Submittal

A1.1



333 East Erie Street
Milwaukee, Wisconsin USA 53202-6005
Telephone 414.278.8200 Facsimile 414.278.7734

RENOVATION OF 827-29
EAST BRADY STREET
MILWAUKEE, WISCONSIN

PEPPERONI-CANNOLI LLC
1019 EAST KEWAUNEE ST.
MILWAUKEE, WISCONSIN

NO	DESCRIPTION	DATE

ISSUANCE HISTORY - THIS SHEET


HGA NO.

BASEMENT EXISTING PLAN


DATE 8-17-15

HPC COA Submittal

A1.0

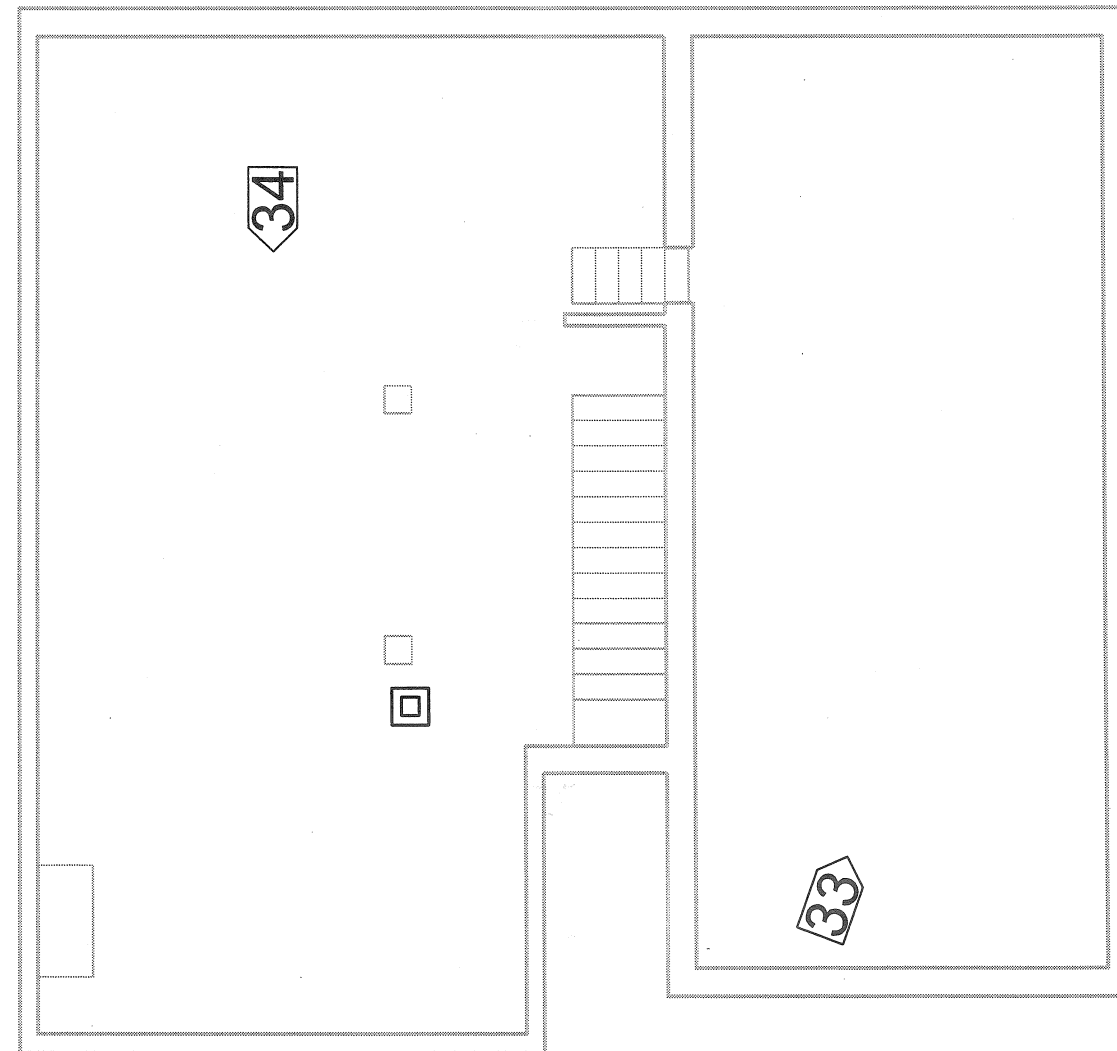

BASEMENT EXISTING PLAN

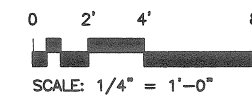



Third Floor (West)



Third Floor (West)




Basement (East)



Basement (West) – with Norm




Second Floor Apartment (East)

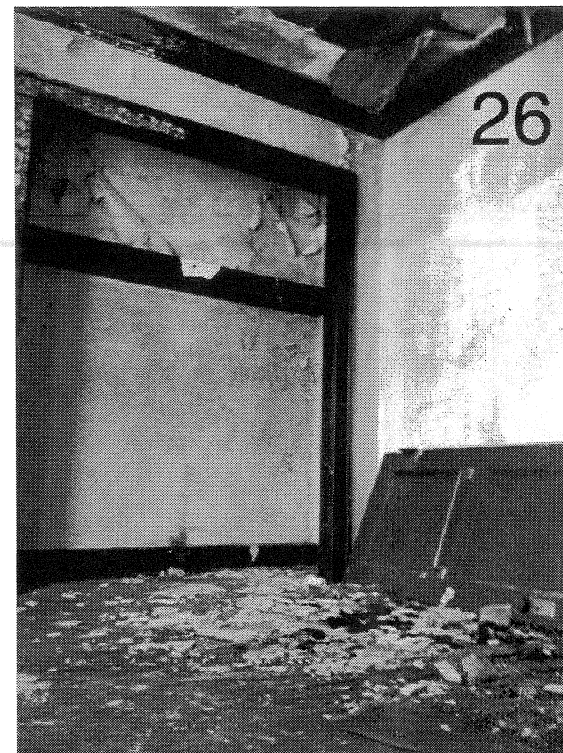

Second Floor Apartment (East)




Second Floor Apartment (West)

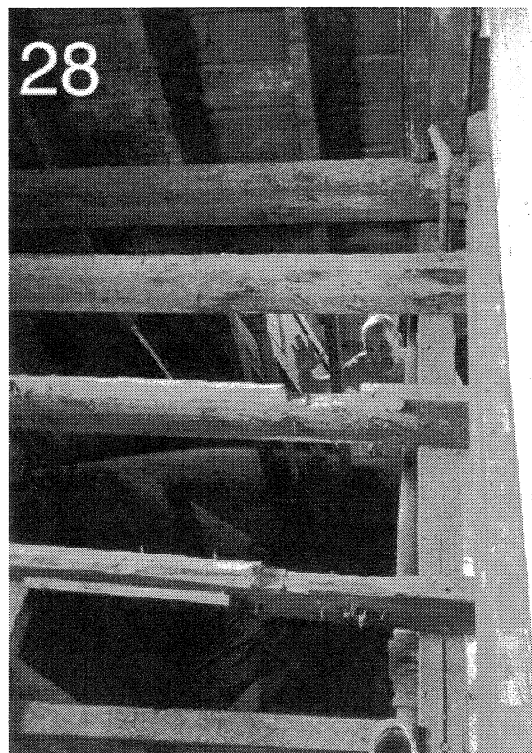


Second Floor Apartment (West)
Missing Floor




Second Floor Apartment (West)

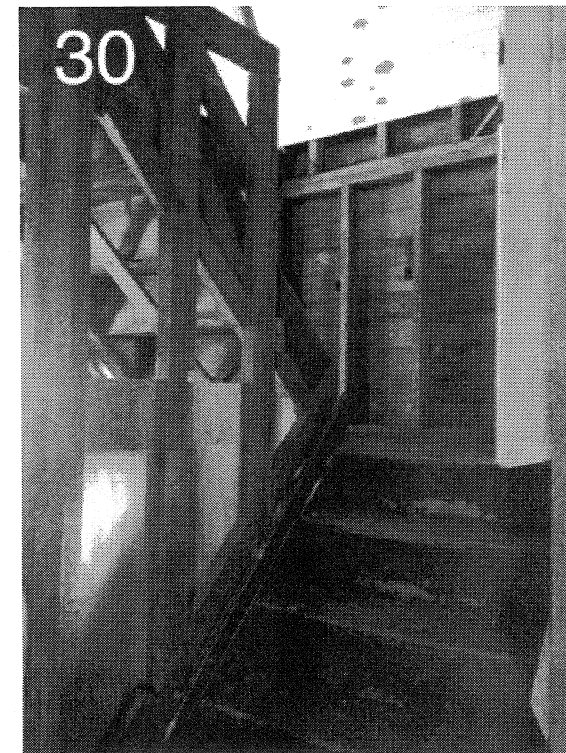

Second Floor Apartment (West)

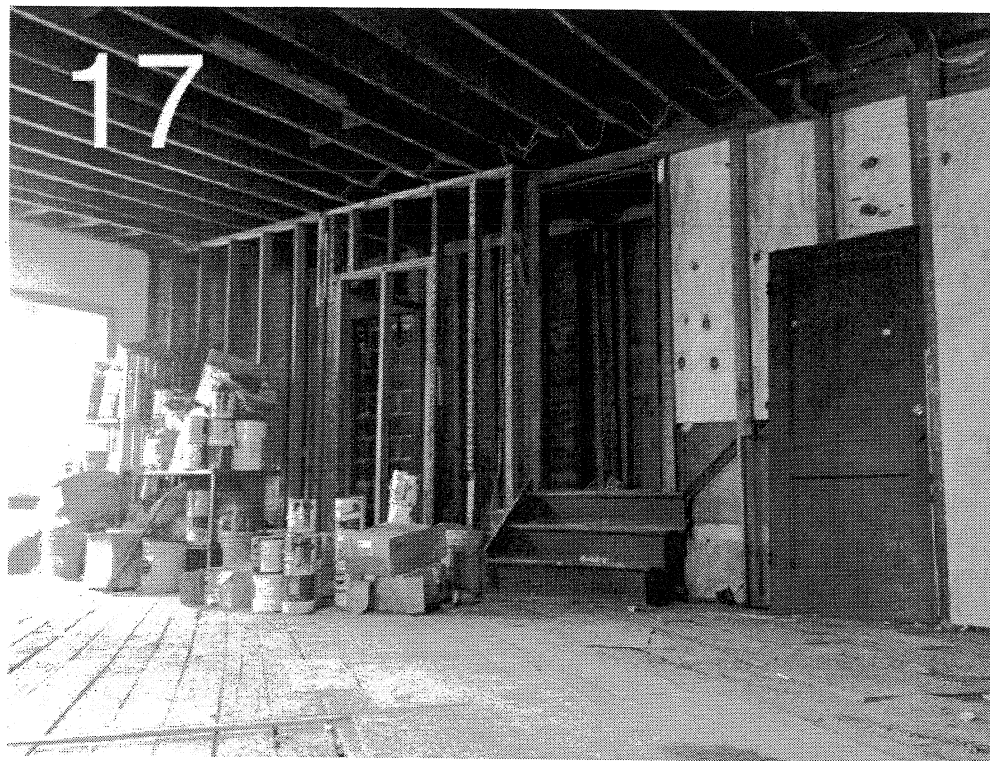


First Floor Apartment

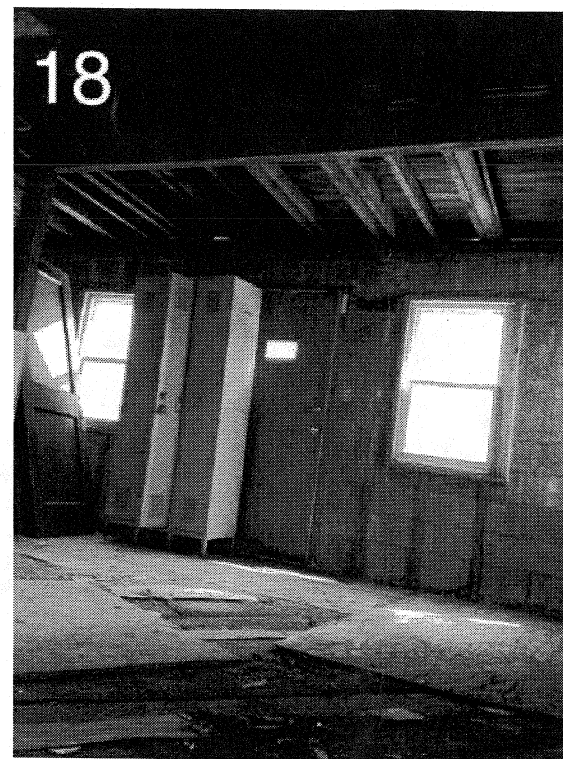


First Floor Apartment




First Floor Apartment

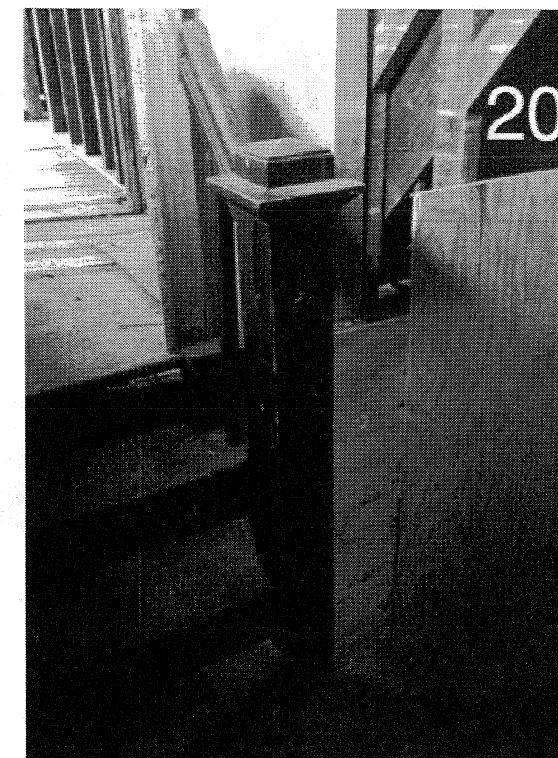

Newel Post (artifact) at Residential Stair

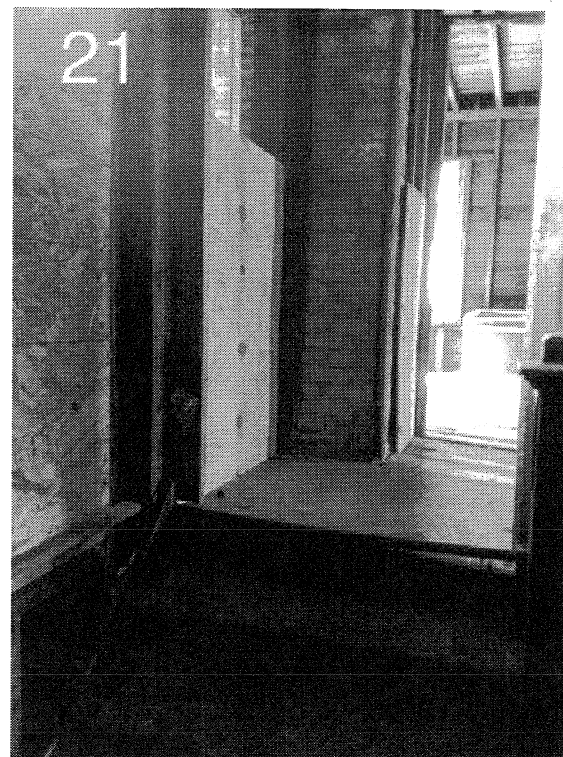


Second Floor Apartment (West) Entrance

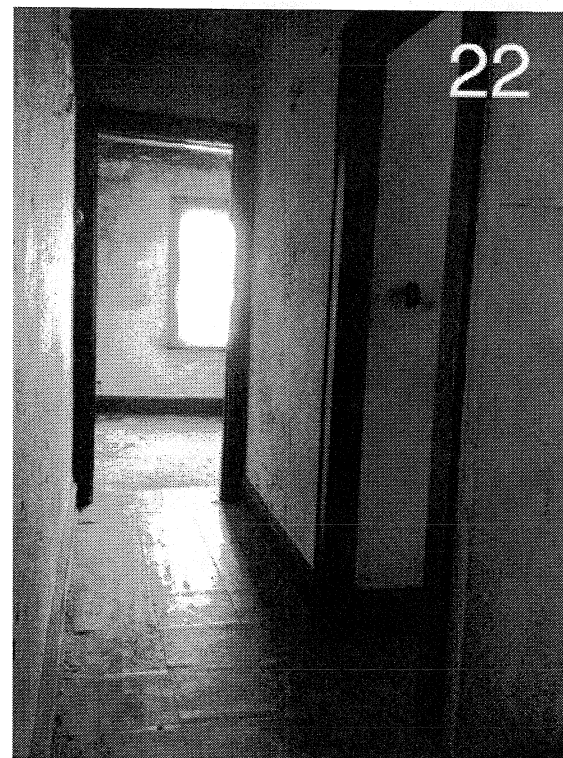

Second Floor Apartment (East)



Second Floor Apartment (East)

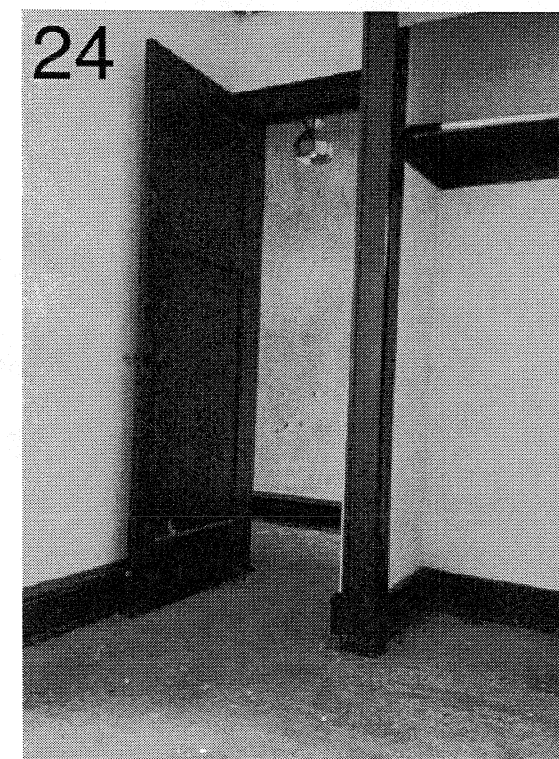

Second Floor Apartment (East)




Commercial Interior




Commercial Interior




Residential Entrance Stair

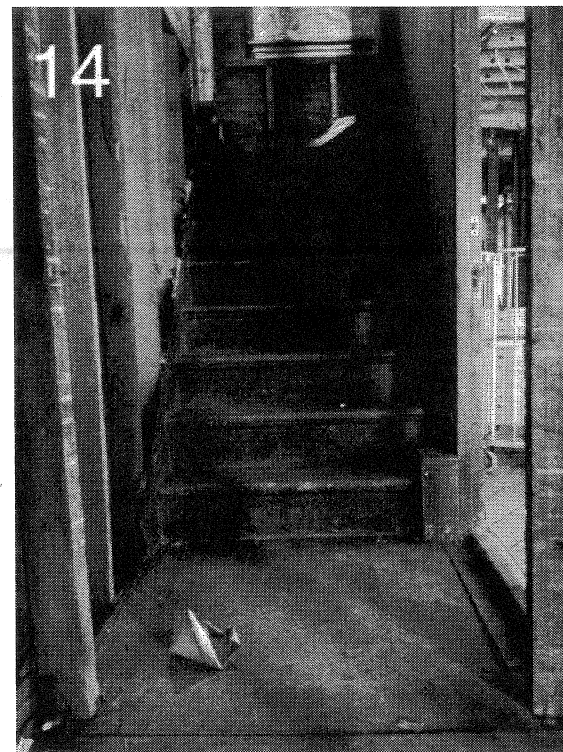

Residential Entrance Stair

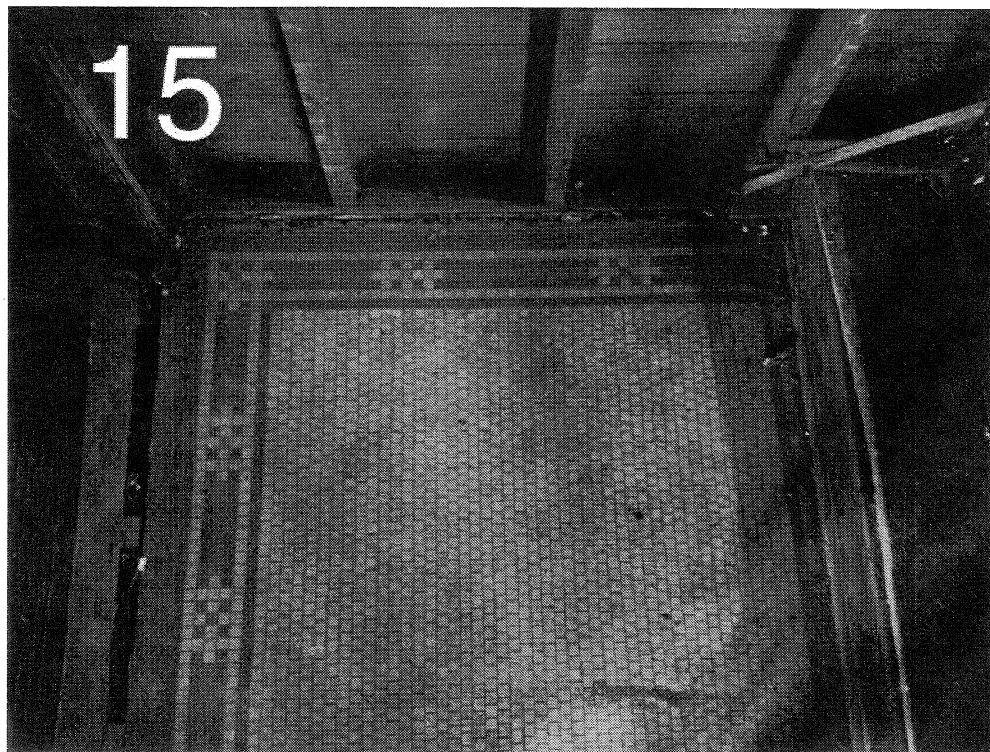


Tile Pattern (artifact) at Residential Stair Landing

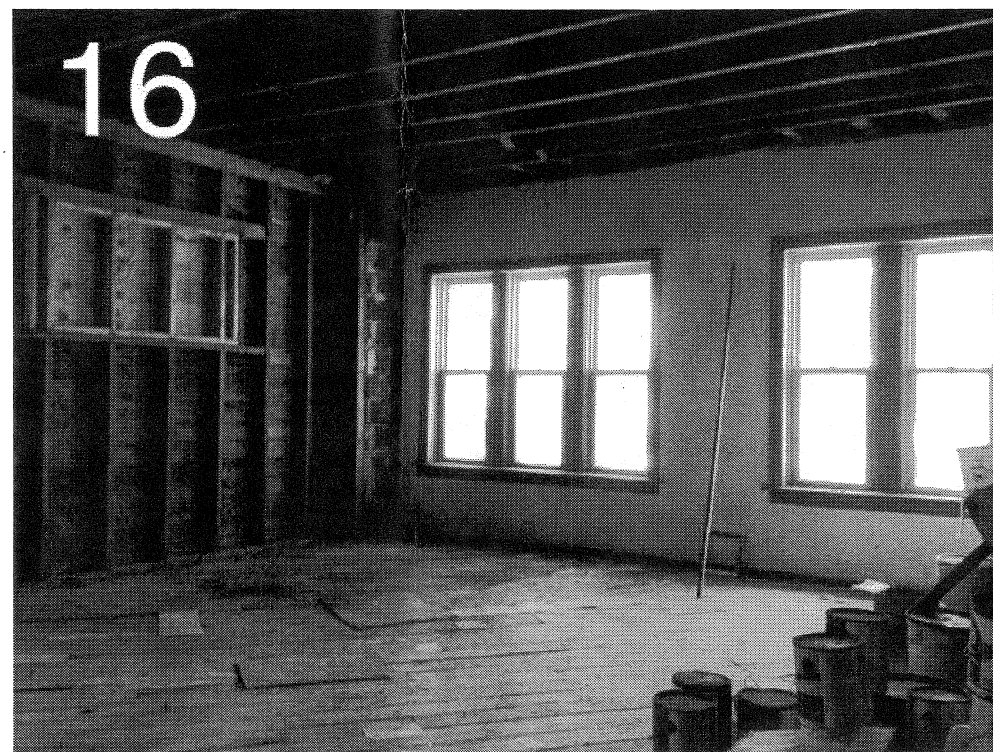


First Floor Apartment




Upper Façade along Brady

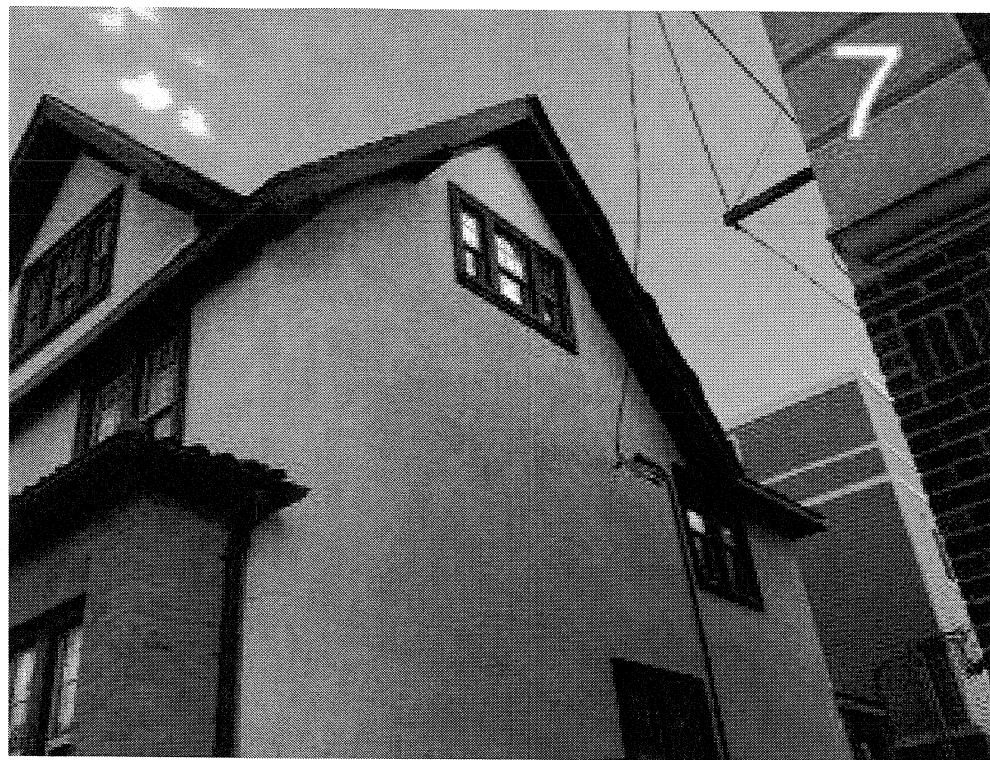


Upper Façade at Alley

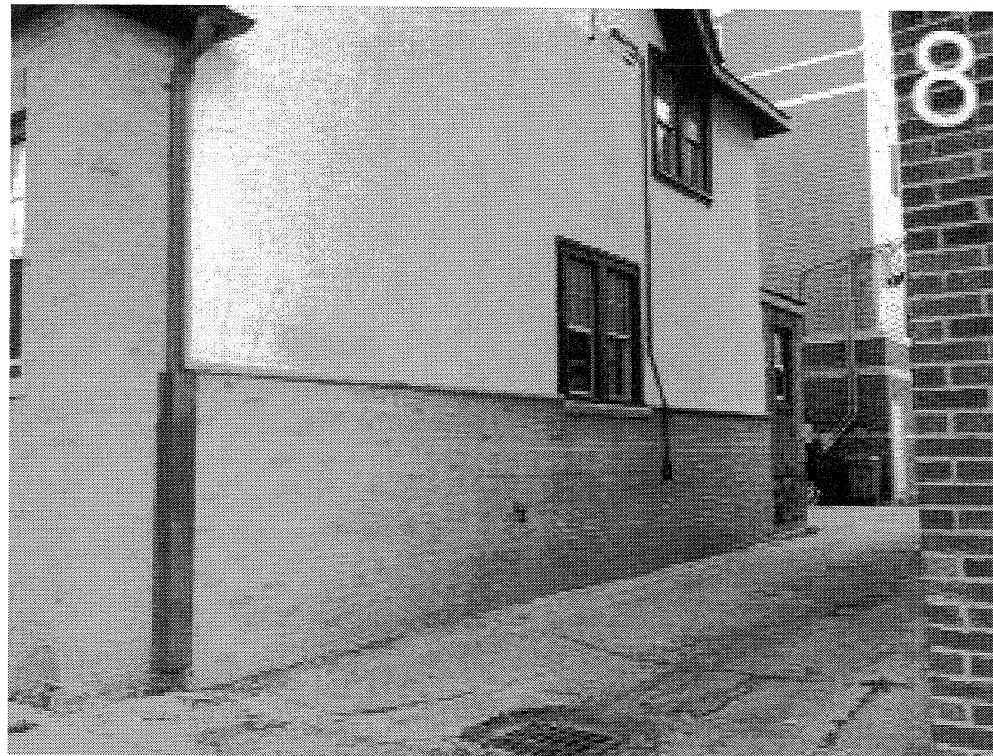

Lower Façade at Alley

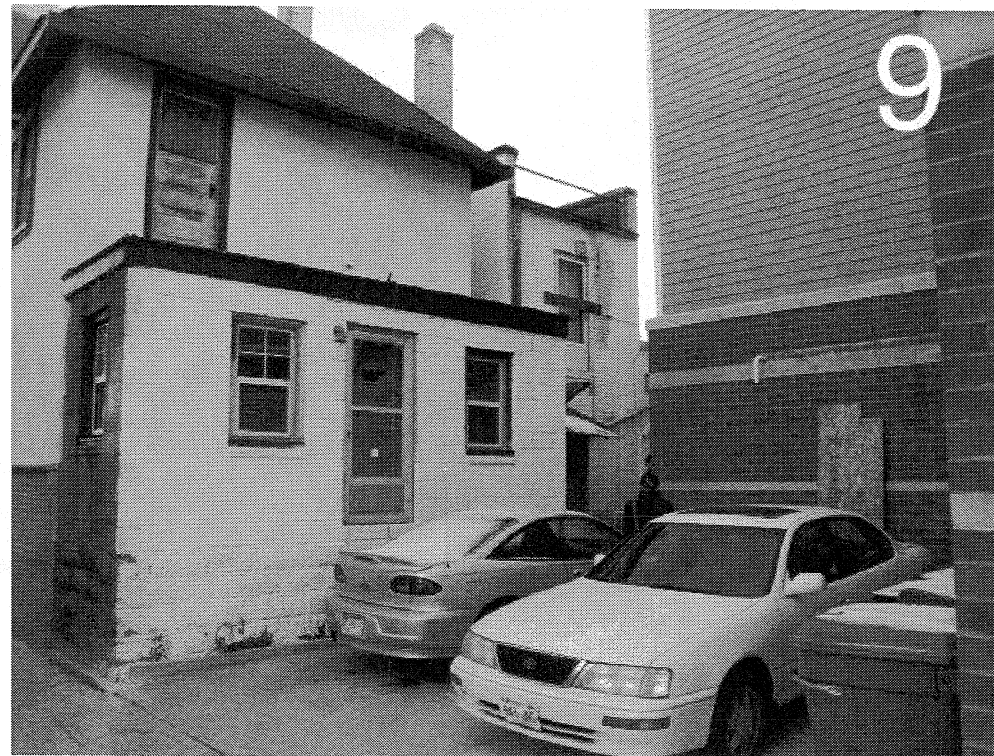


Rear from Alley

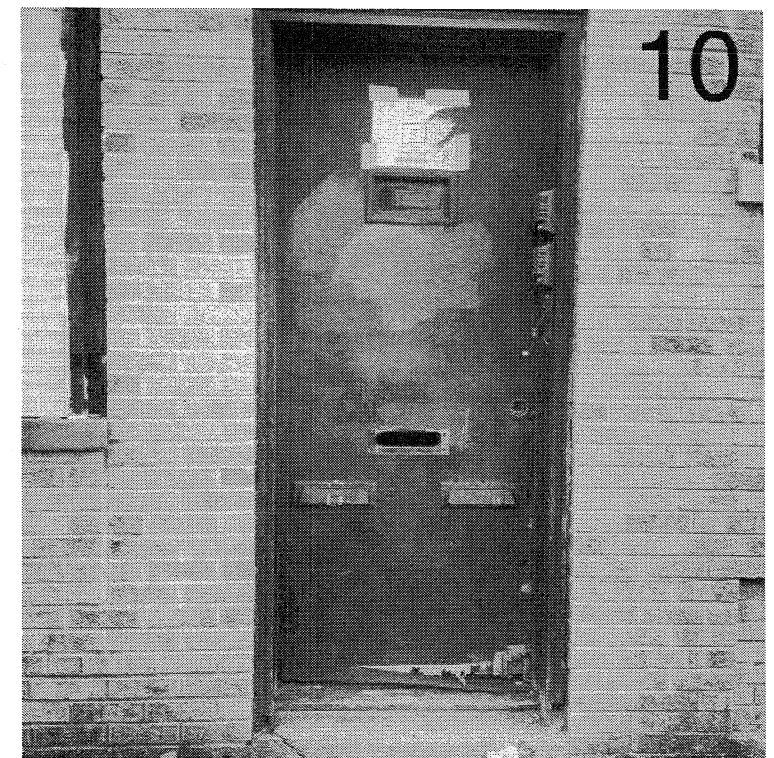

Brady Street Residential Entrance




Brady Street Façade

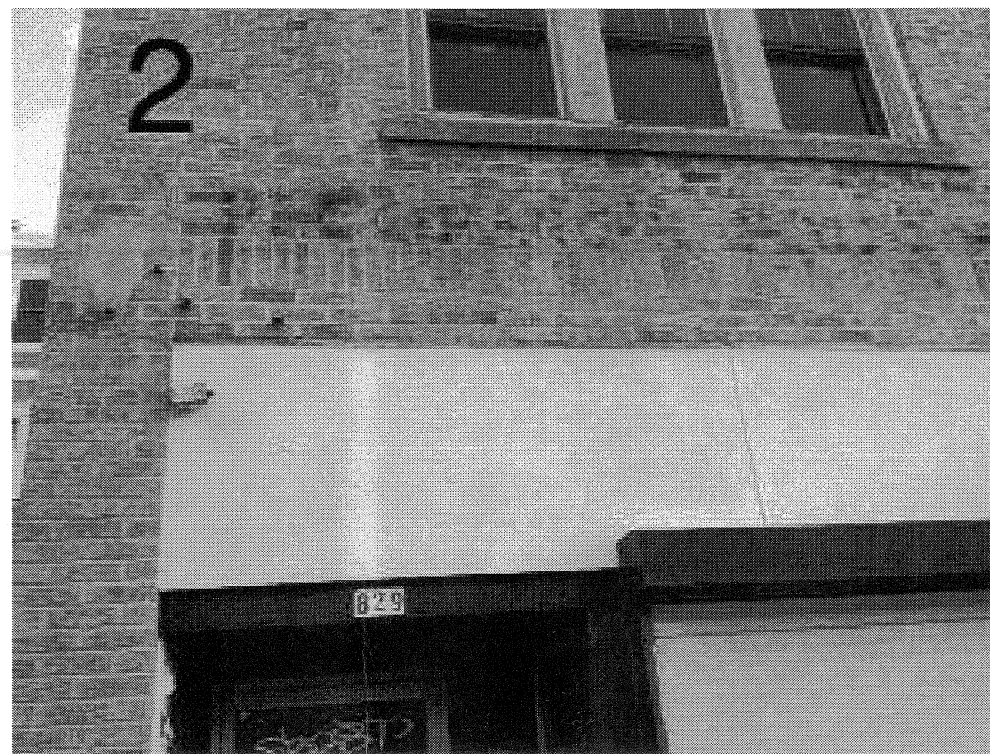


Façade Detail



Commercial Entrance

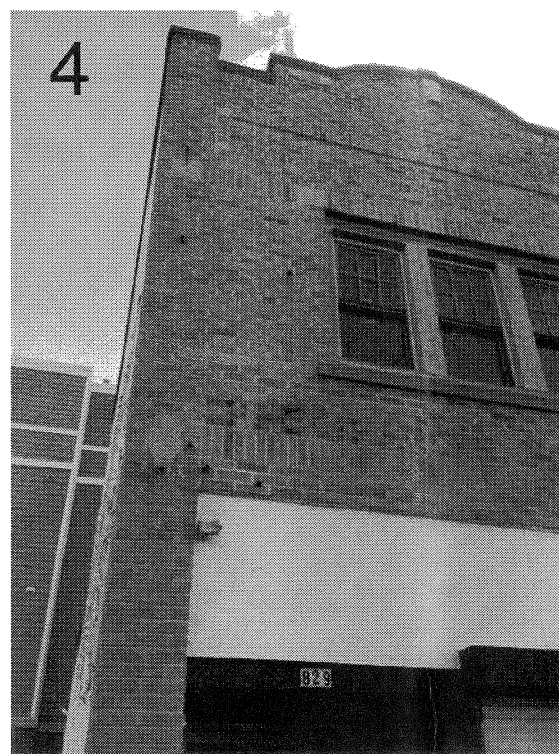

Façade Detail

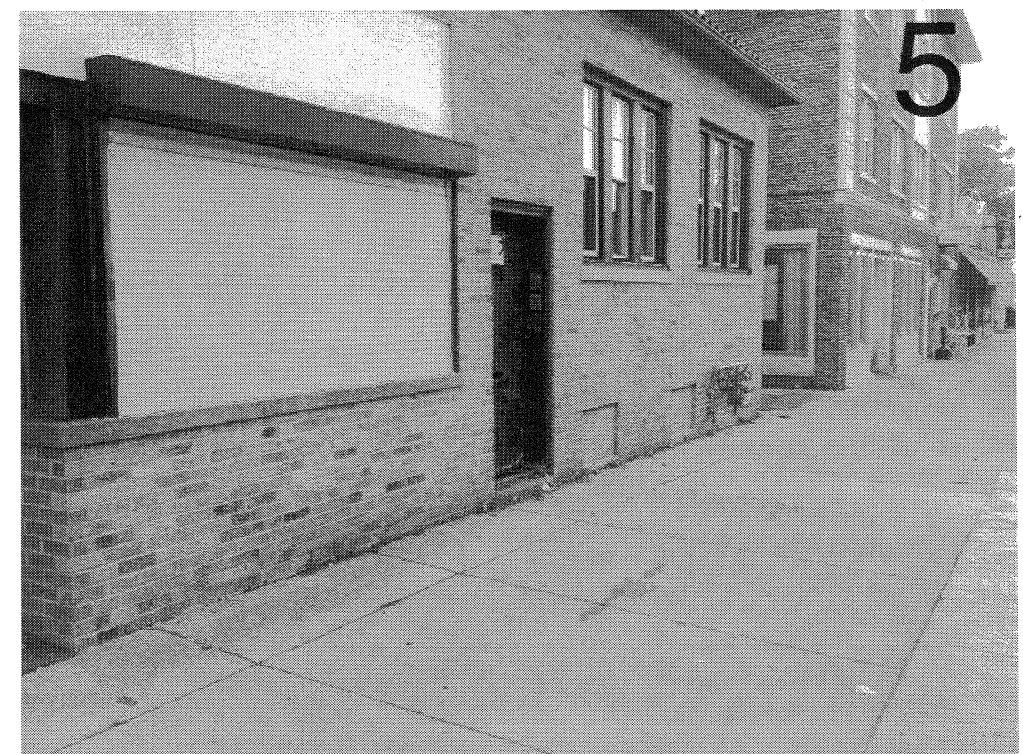

First Floor Facade