EXHIBIT 'A'

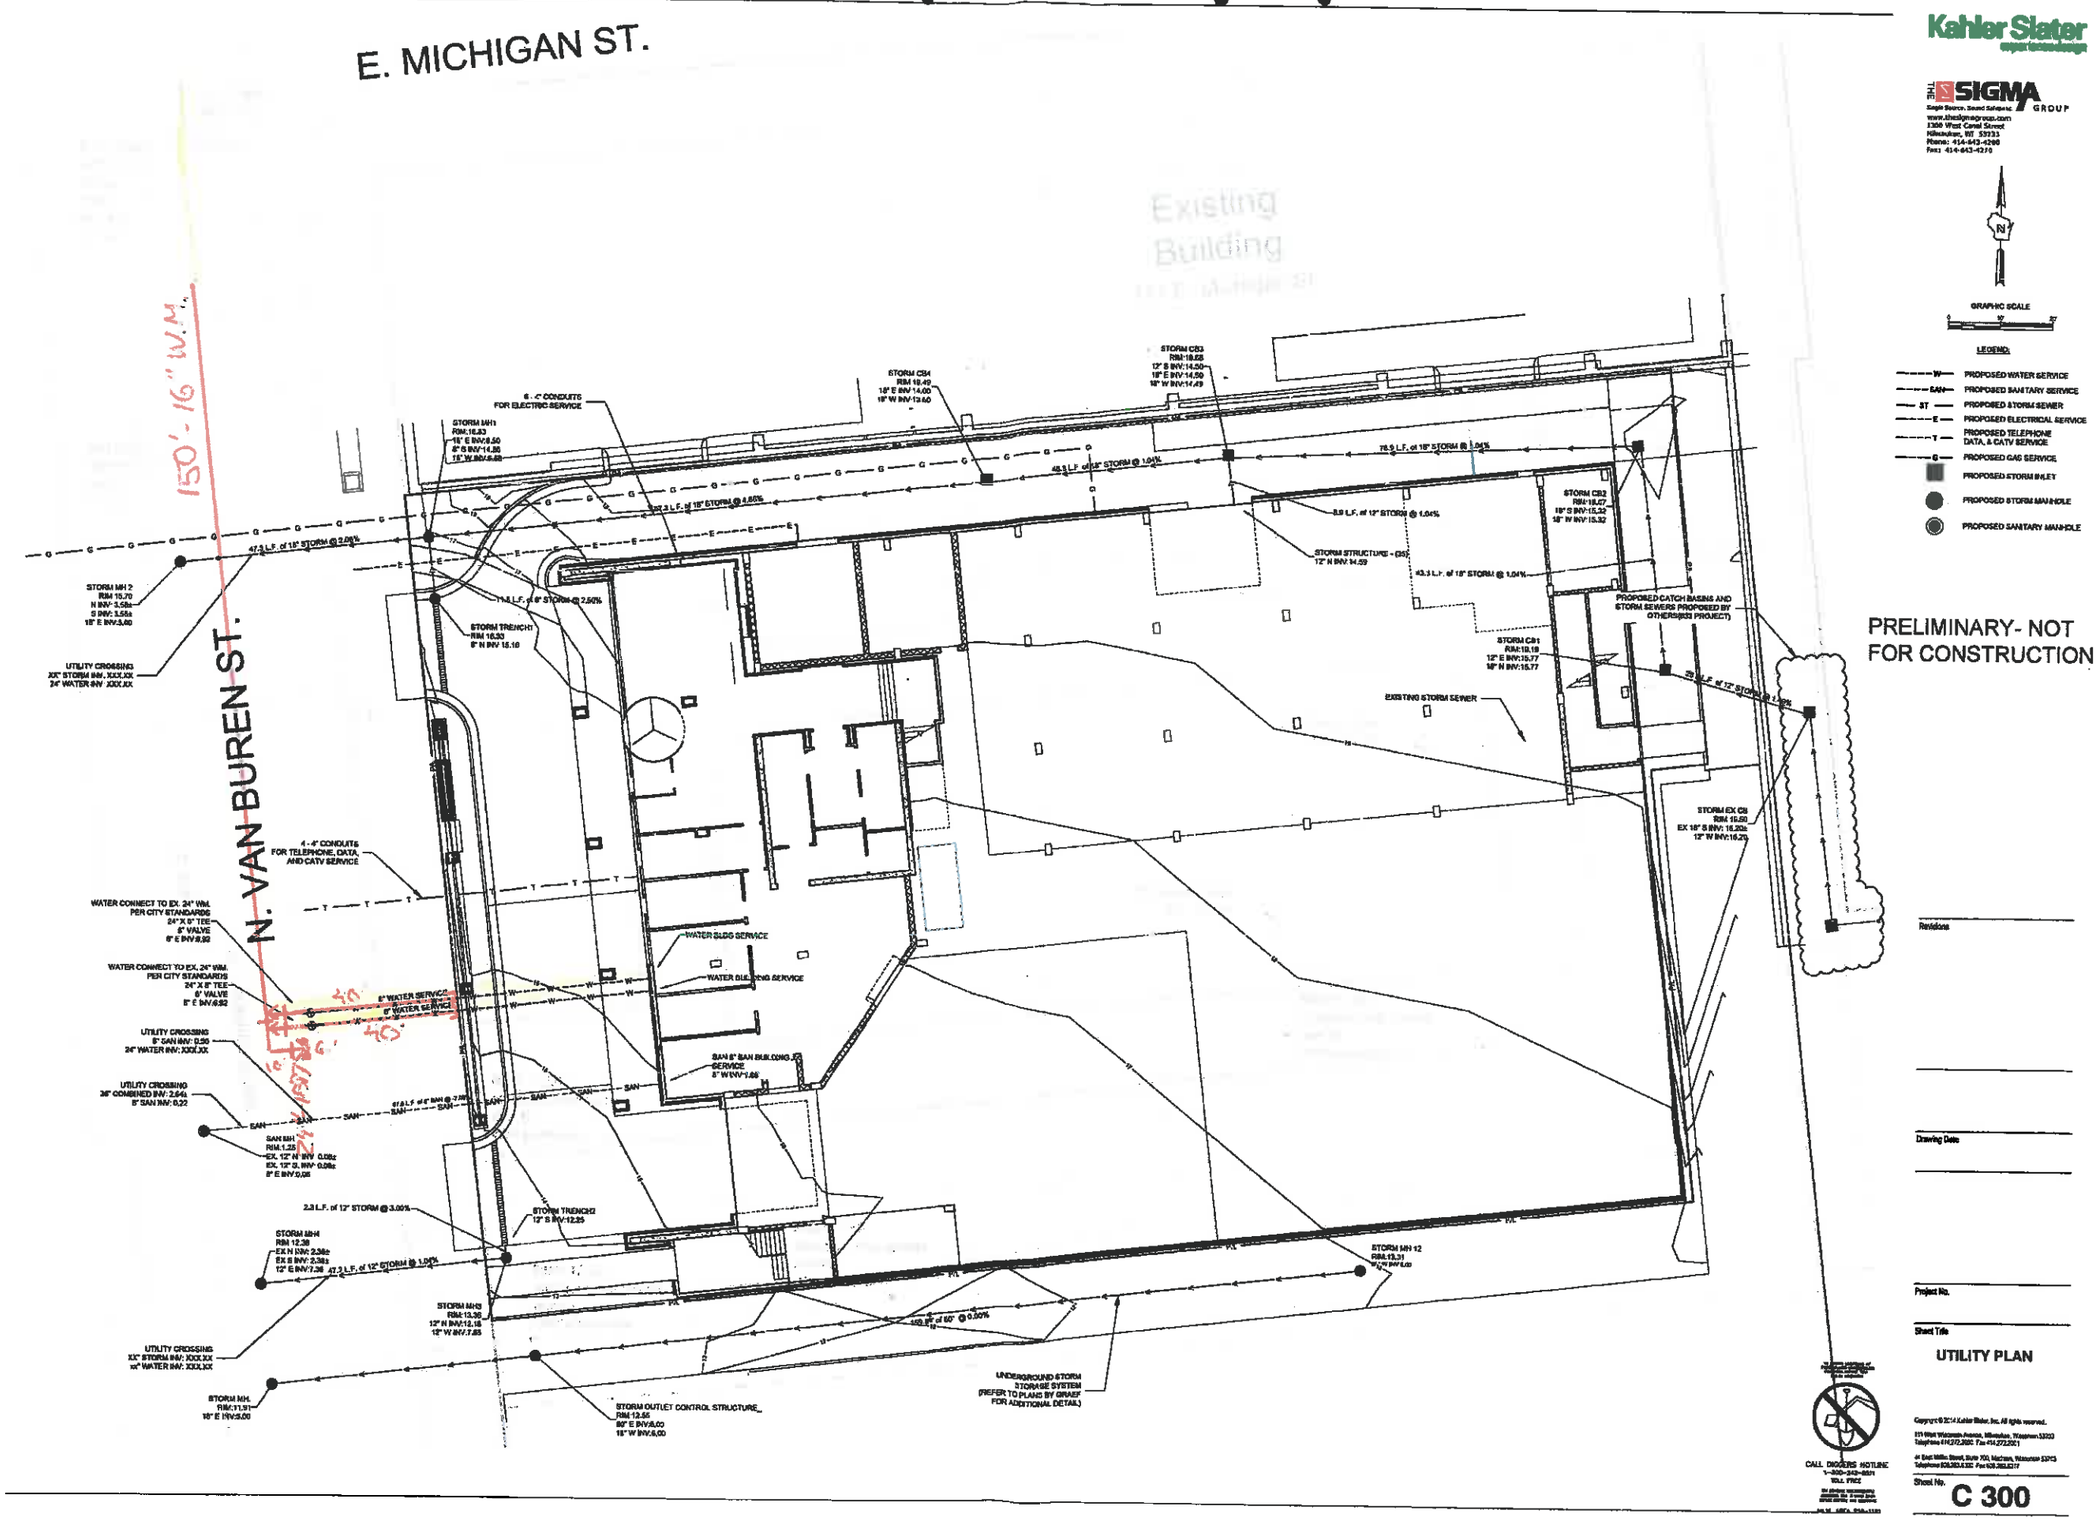
E. MICHIGAN ST.
N. VAN BUREN ST.
Existing Building
150' - 16" W.M.
Kahler Slater
SIGMA GROUP
GRAPHIC SCALE
LEGEND:
PROPOSED WATER SERVICE
PROPOSED SANITARY SERVICE
PROPOSED STORM SEWER
PROPOSED ELECTRICAL SERVICE
PROPOSED TELEPHONE DATA, & CATV SERVICE
PROPOSED GAS SERVICE
PROPOSED STORM INLET
PROPOSED STORM MANHOLE
PROPOSED SANITARY MANHOLE
PRELIMINARY- NOT FOR CONSTRUCTION
STORM MH 1
STORM MH 2
STORM MH 3
STORM MH 4
STORM MH 5
STORM MH 6
STORM MH 7
STORM MH 8
STORM MH 9
STORM MH 10
STORM MH 11
STORM MH 12
STORM CB1
STORM CB2
STORM CB3
STORM CB4
STORM EX CB
STORM TRENCH1
STORM TRENCH2
STORM STRUCTURE - (DS)
EXISTING STORM SEWER
PROPOSED CATCH BASINS AND STORM SEWERS PROPOSED BY OTHERS(BID PROJECT)
WATER SLDG SERVICE
WATER BLDG SERVICE
8" WATER SERVICE
SAN 8" SAN BUILDING SERVICE
UNDERGROUND STORM STORAGE SYSTEM (REFER TO PLANS BY GRAEF FOR ADDITIONAL DETAIL)
STORM OUTLET CONTROL STRUCTURE
UTILITY CROSSING
WATER CONNECT TO EX. 24" WM. PER CITY STANDARDS
4 - 4" CONDUITS FOR TELEPHONE, DATA, AND CATV SERVICE
4 - 4" CONDUITS FOR ELECTRIC SERVICE
CALL DIGGERS HOTLINE
Revisions
Drawing Date
Project No.
Sheet Title
UTILITY PLAN
Sheet No.
C 300