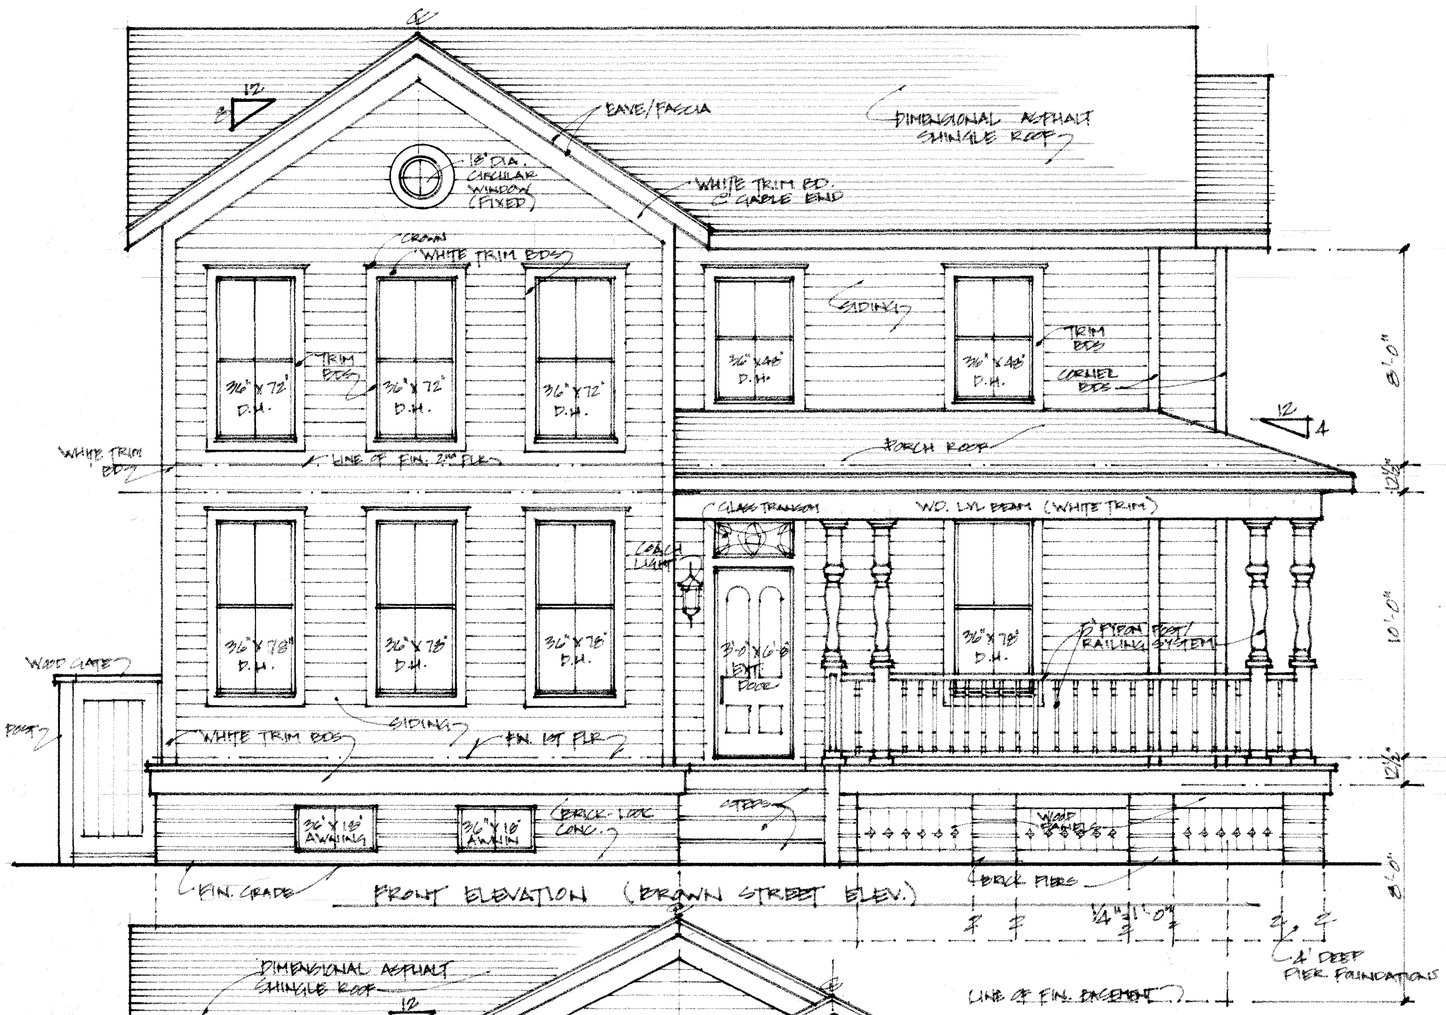

FRONT ELEVATION (BROWN STREET ELEV.)

1/4" = 1'-0"

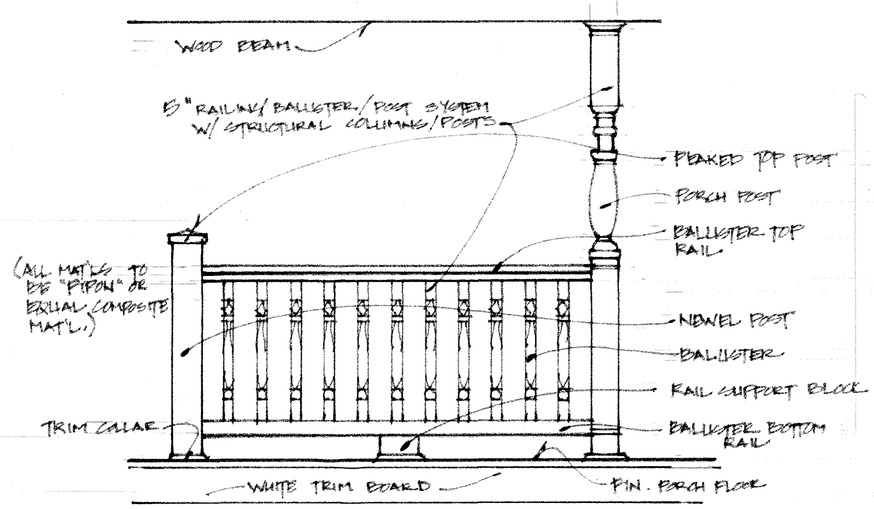

DETAIL ELEVATION - PORCH COLUMN & RAILING

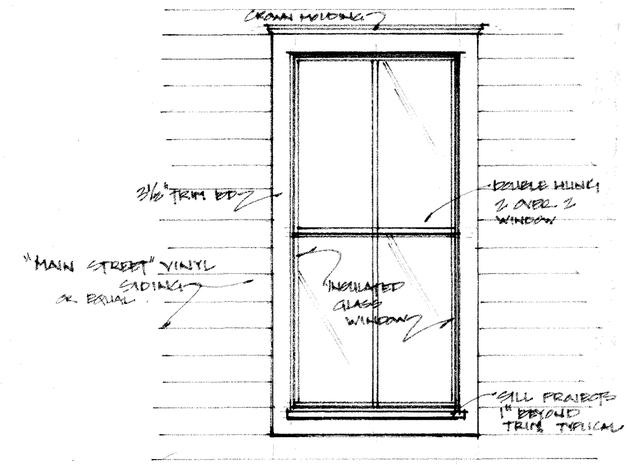

DETAIL ELEVATION - TYPICAL WINDOW

1/2" = 1'-0"

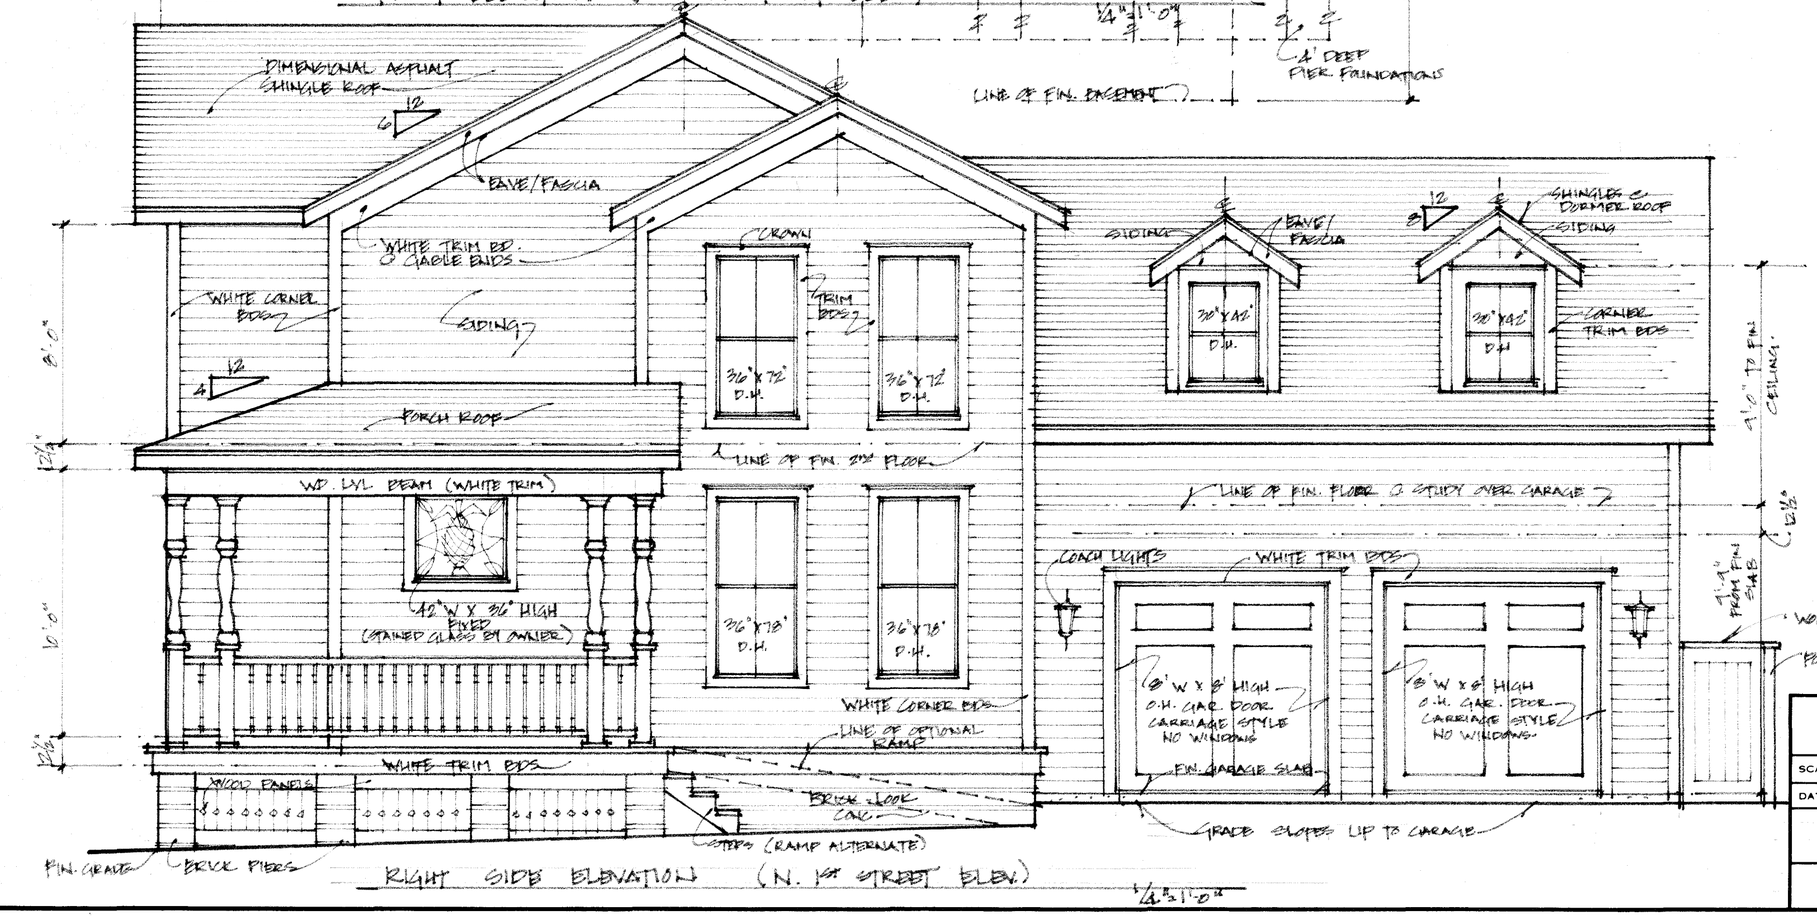

RIGHT SIDE ELEVATION (N. 1ST STREET ELEV.)

1/4" = 1'-0"

Stephen Black
Owner

154 N Dickason Blvd
Columbus WI 53925

608 445 6172
steve@redbudhomeswi.com
www.redbudhomeswi.com

REDBUD • HOMES •

ATER - BAER RESIDENCE		
SCALE: 1/4" = 1'-0"	APPROVED BY:	DRAWN BY
DATE: 5.5.17		REVISED 8.25.17
100 W. BROWN ST., MILW. WI		
EXTERIOR ELEVATIONS		DRAWING NUMBER 5 of 9

801205