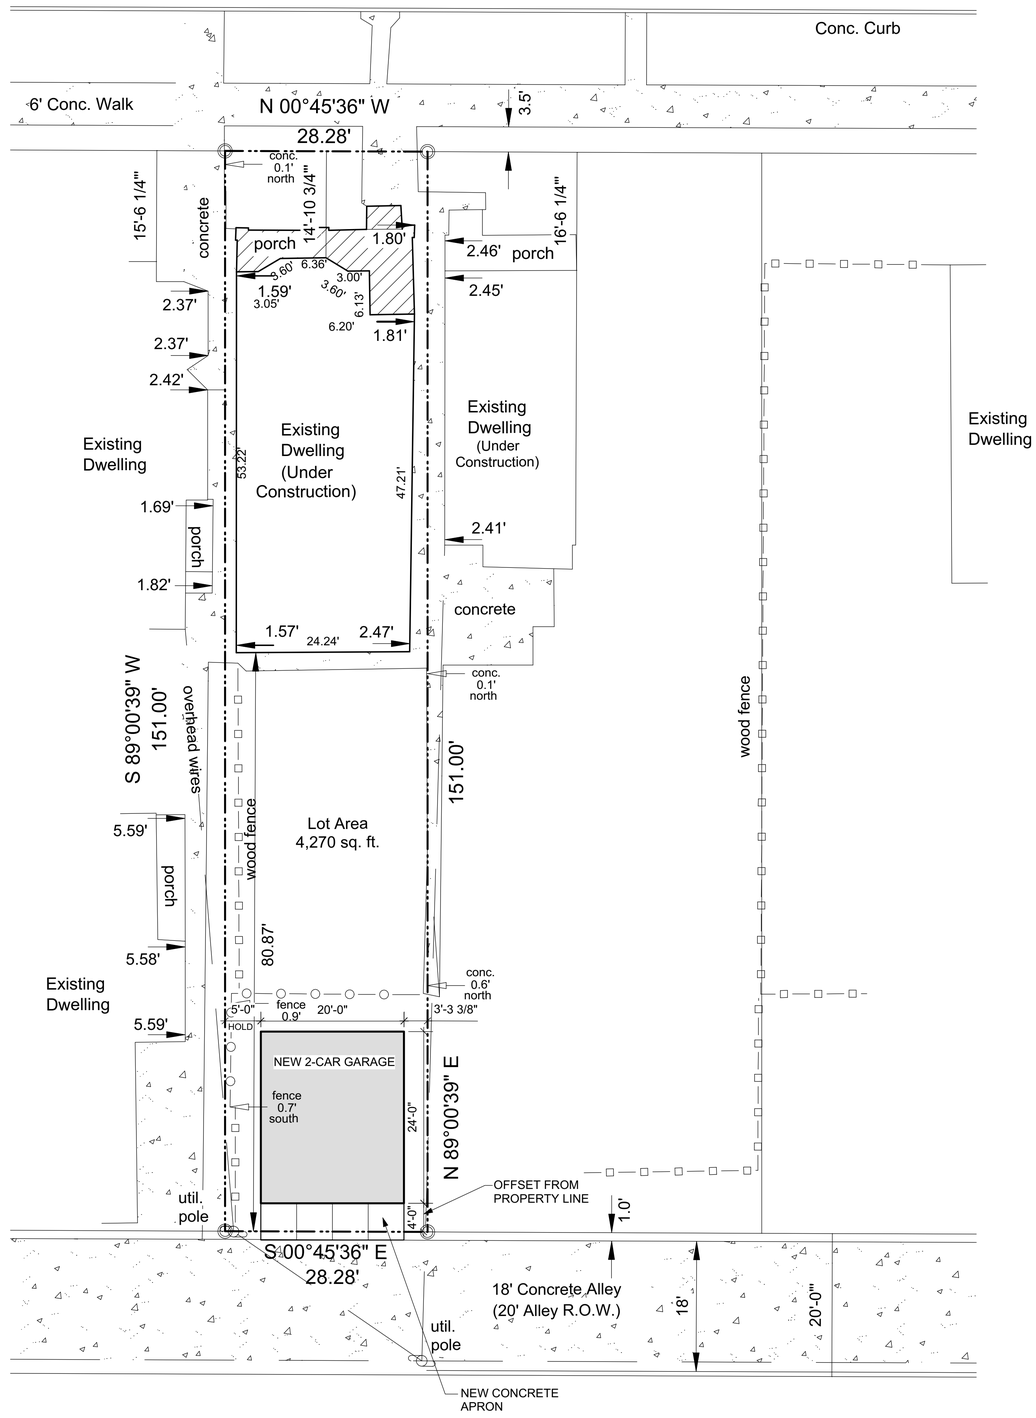

1 SITE PLAN
SCALE: 1"=10'

HPC REVIEW SET 3/13/18

Koz·i·tec·ture™
It's not simply Architecture, It's Kozitecture
David J. Koscielniak AIA ALA
12310 West Waterford Avenue
Greenfield, Wisconsin 53228
Cell: (414) 303-8489
koz@kozitecture.com
www.Kozitecture.com

OWNERSHIP OF DOCUMENTS
This document, and the ideas and design incorporated herein as an instrument of professional service, is the sole property of Koz•i•tec•ture and is not to be used in whole or in part for any other project or purpose without the expressed written authorization of Koz•i•tec•ture.

Project
NEW 2-CAR GARAGE
1923 N. 2ND STREET
MILWAUKEE, WI 53212

Sheet Title
SITE PLAN

Revisions
2/1/2017 EXTERIOR MATERIAL REVISIONS PER HPC
3/13/2018 REVISED NOTES

Date: 1/12/2017
Job NO.: 16-055
Sheet No. C1.1