S.W. 1/4 SEC. 32, T.7N., R.22E.

432

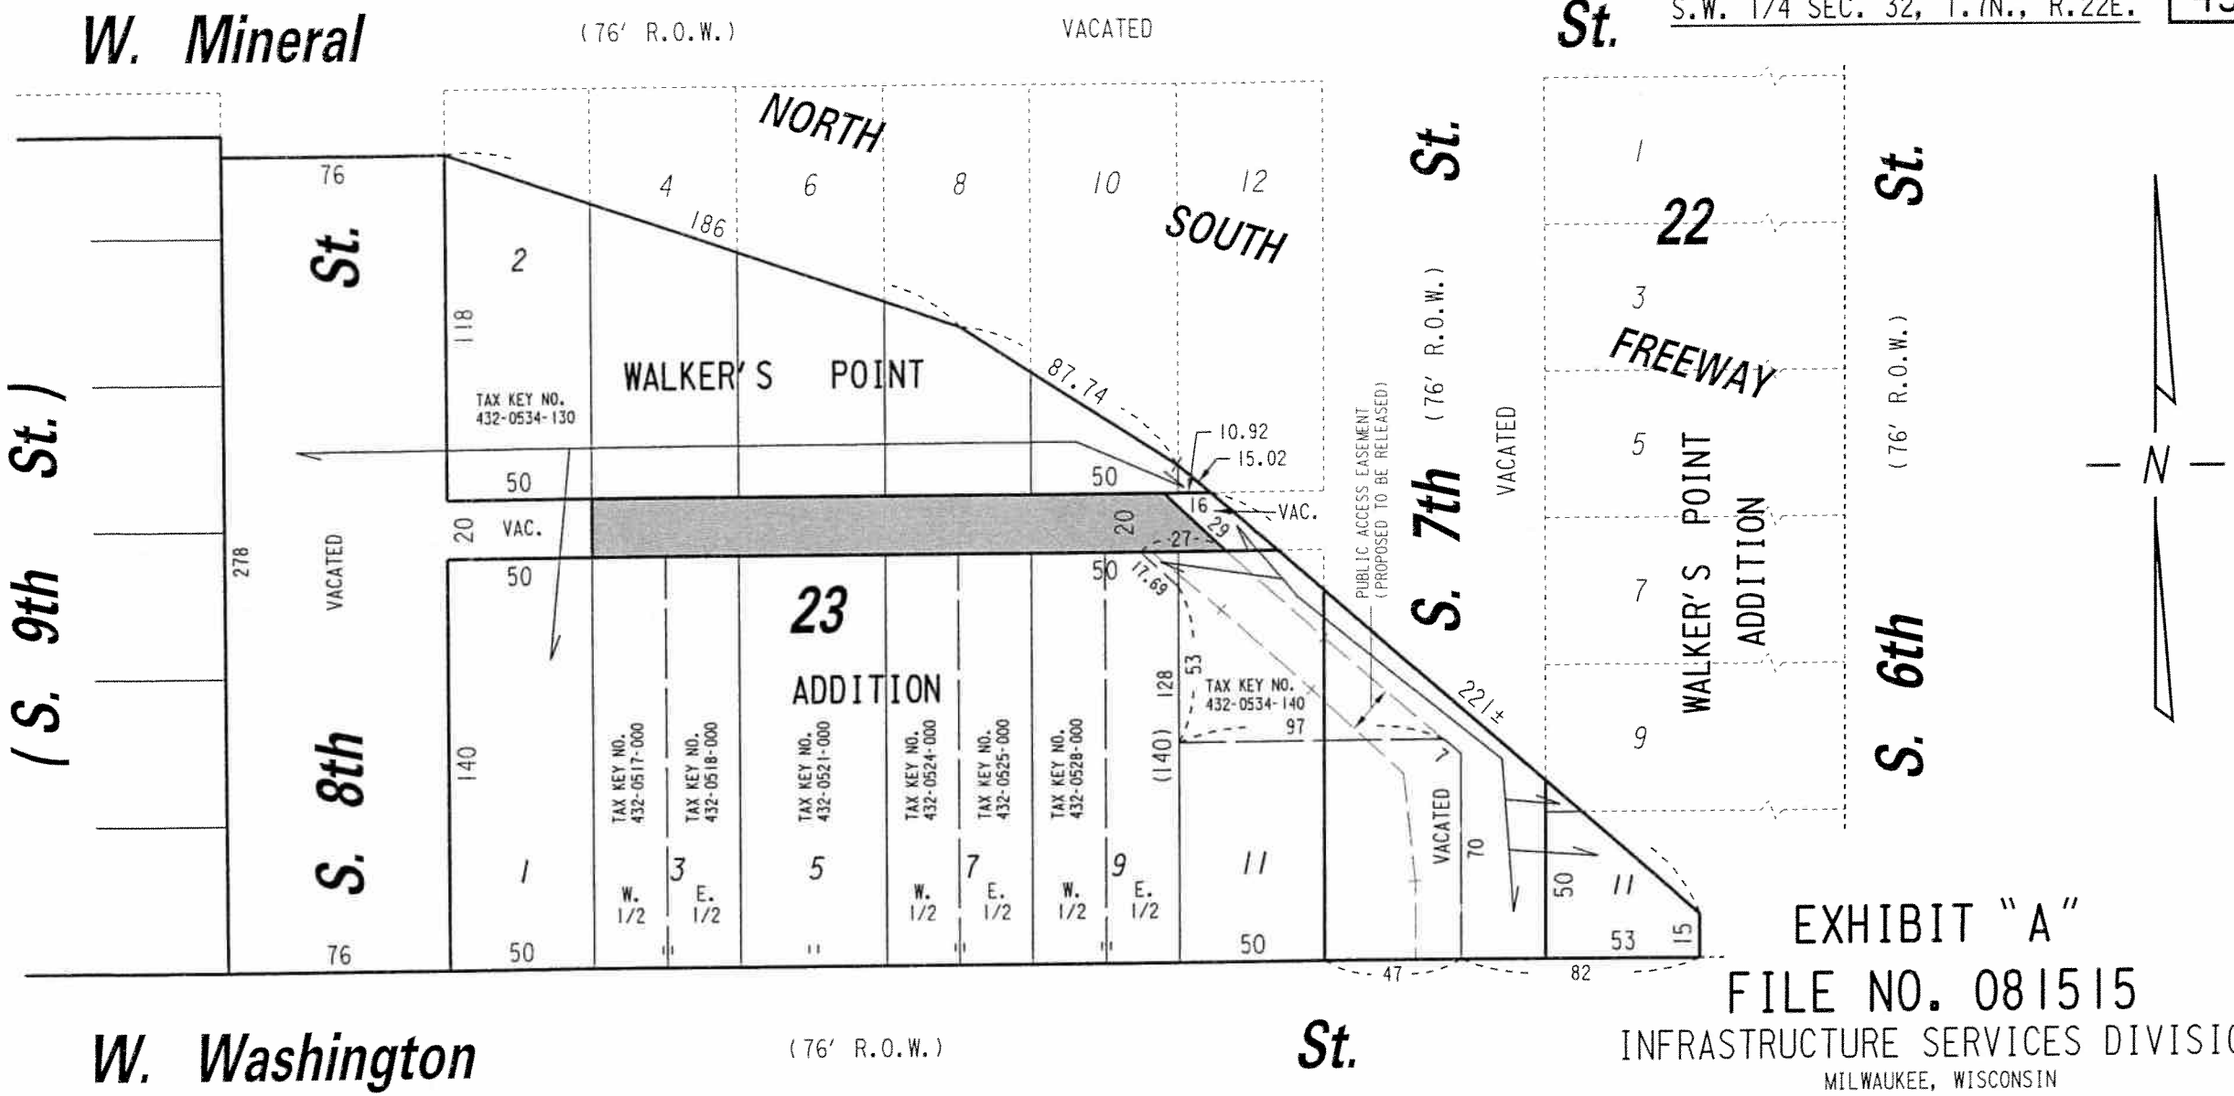

PORTION OF PUBLIC ALLEY PROPOSED TO BE VACATED

EXHIBIT "A"

FILE NO. 081515

INFRASTRUCTURE SERVICES DIVISION

MILWAUKEE, WISCONSIN

ASSIGNED TO: W.E. FUCHS
DRAWN BY: W.E.F.
PROJECT/GRANT NO.: WK52337276
APPROVED BY:

CH'K'D. BY: W.E. FUCHS
DATE: APRIL 27, 2009
SCALE: 1" = 60'

CENTRAL DRAFTING & RECORDS MANAGER

CITY ENGINEER

w:\eng\row\vacation\7276.dgn