N.W. 1/4 SEC. 5, T.6N., R.22E. **461**

W. Lapham (110' R.O.W.) Blvd.

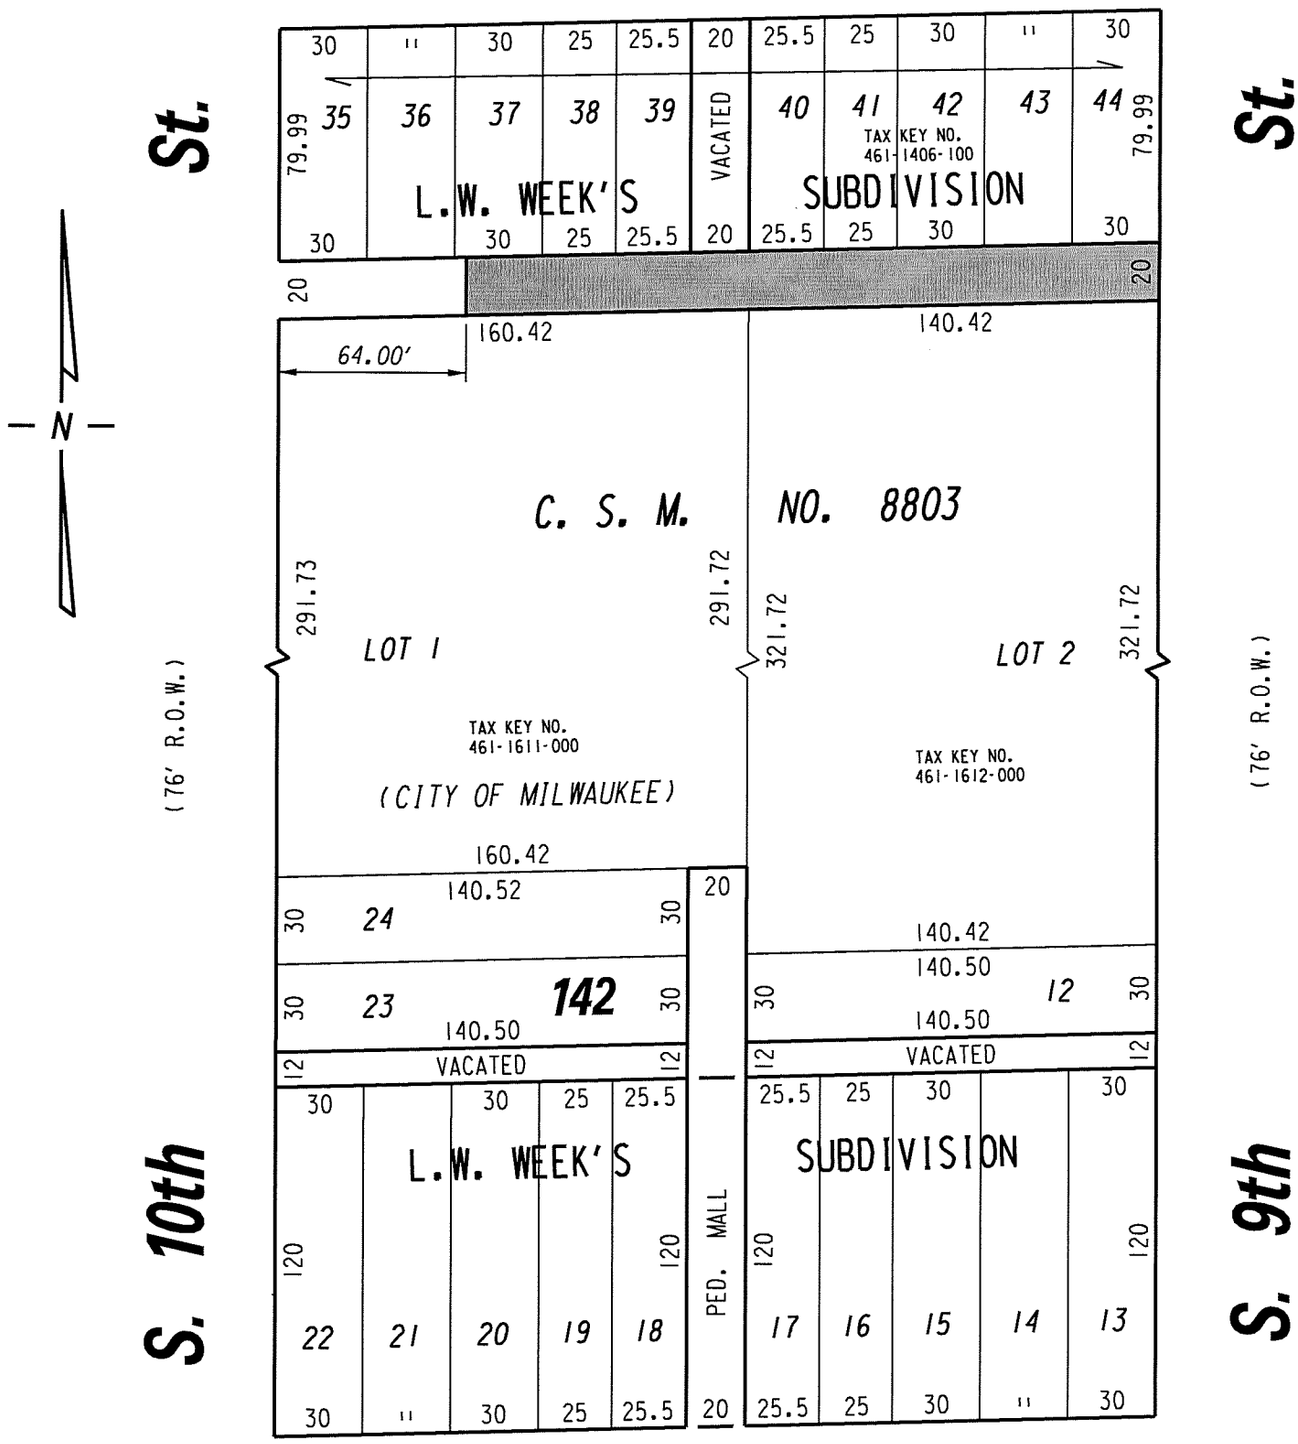

W. Historic Mitchell (70' R.O.W.) St.

PORTION OF PUBLIC ALLEY PROPOSED TO BE DESIGNATED AS A PEDESTRIAN MALL

FILE NO. 190558

INFRASTRUCTURE SERVICES DIVISION

MILWAUKEE, WISCONSIN

ASSIGNED TO: W. FUCHS
DRAWN BY: W.F.
PROJECT/GRANT NO.:
APPROVED BY:

CH'K'D. BY: W. FUCHS
DATE: JULY 9, 2019
SCALE: 1" = 60'

CENTRAL DRAFTING & RECORDS MANAGER

CITY ENGINEER

W:\eng\row\Ped Mall-Way\Lapham-10th ped mall\Lapham-10th ped mall map.dgn