N.W. 1/4 SEC. 33, T.7N., R.22E. 429

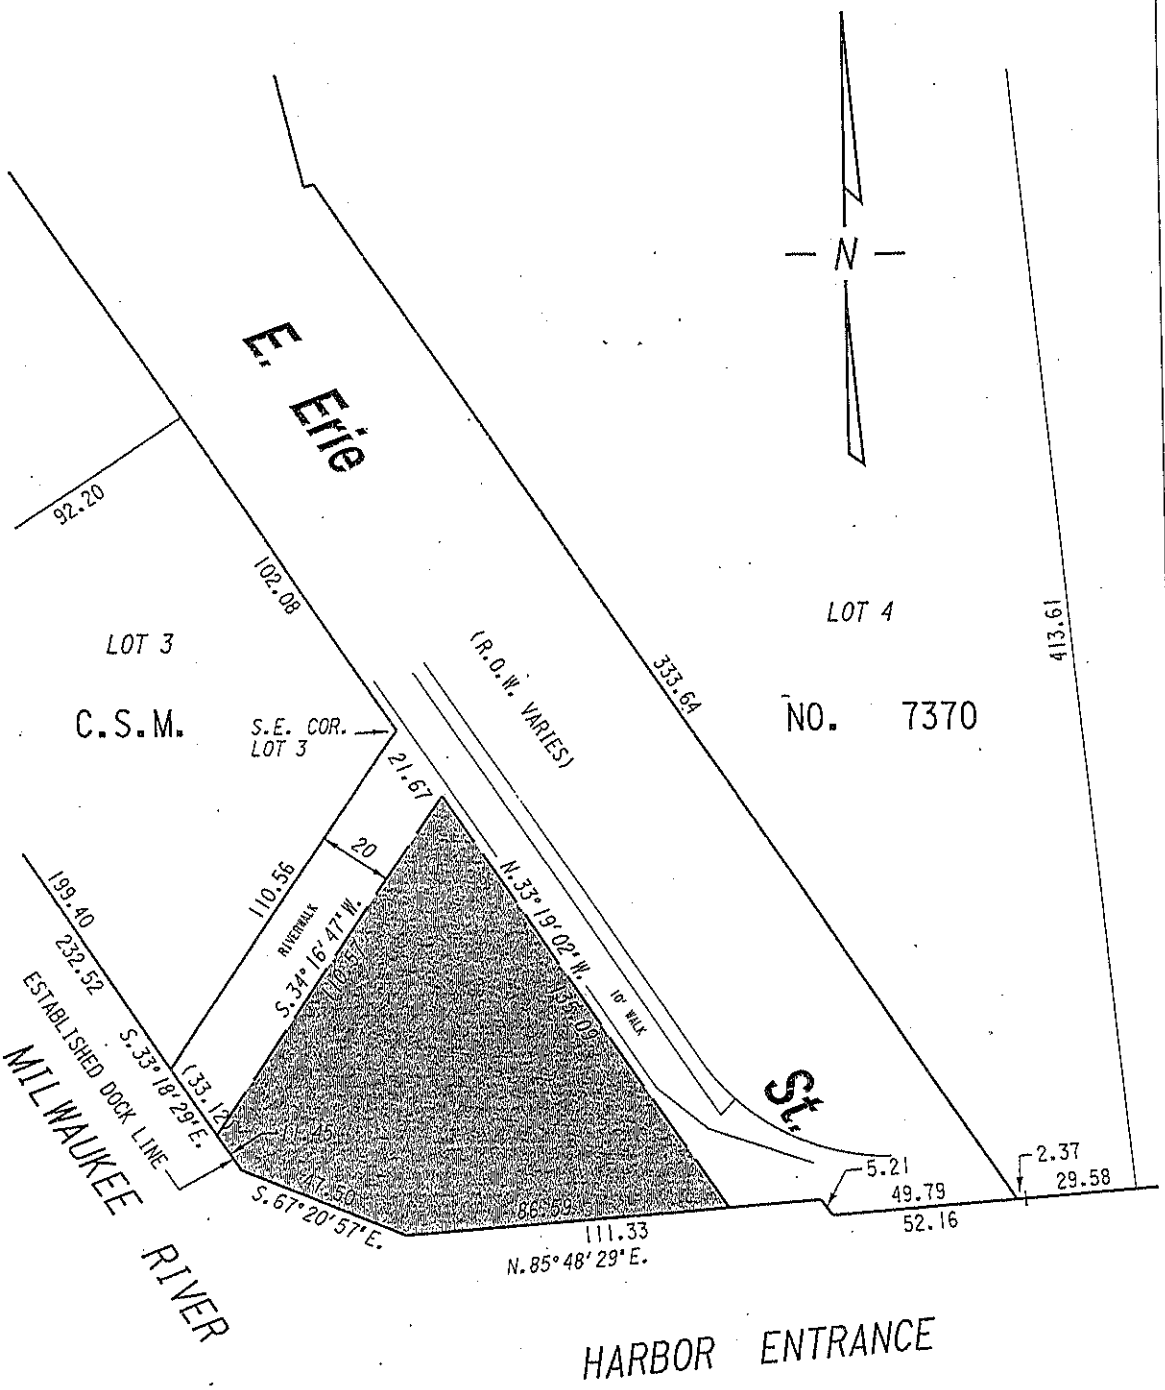

PUBLIC STREET RIGHT-OF-WAY TO BE DESIGNATED AS A PEDESTRIAN MALL

FILE NO. 100262

INFRASTRUCTURE SERVICES DIVISION

MILWAUKEE, WISCONSIN

ASSIGNED TO: W.E. FUCHS
DRAWN BY: W.E.F.
PROJECT/GRANT NO.:
APPROVED BY:

CH'K'D. BY: W.E. FUCHS
DATE: JUNE 21, 2010
SCALE: 1" = 40'

Marcia Cornell
CENTRAL DRAFTING & RECORDS MANAGER

CITY ENGINEER

w:\eng\row\opening\Erie St Plaza.dgn