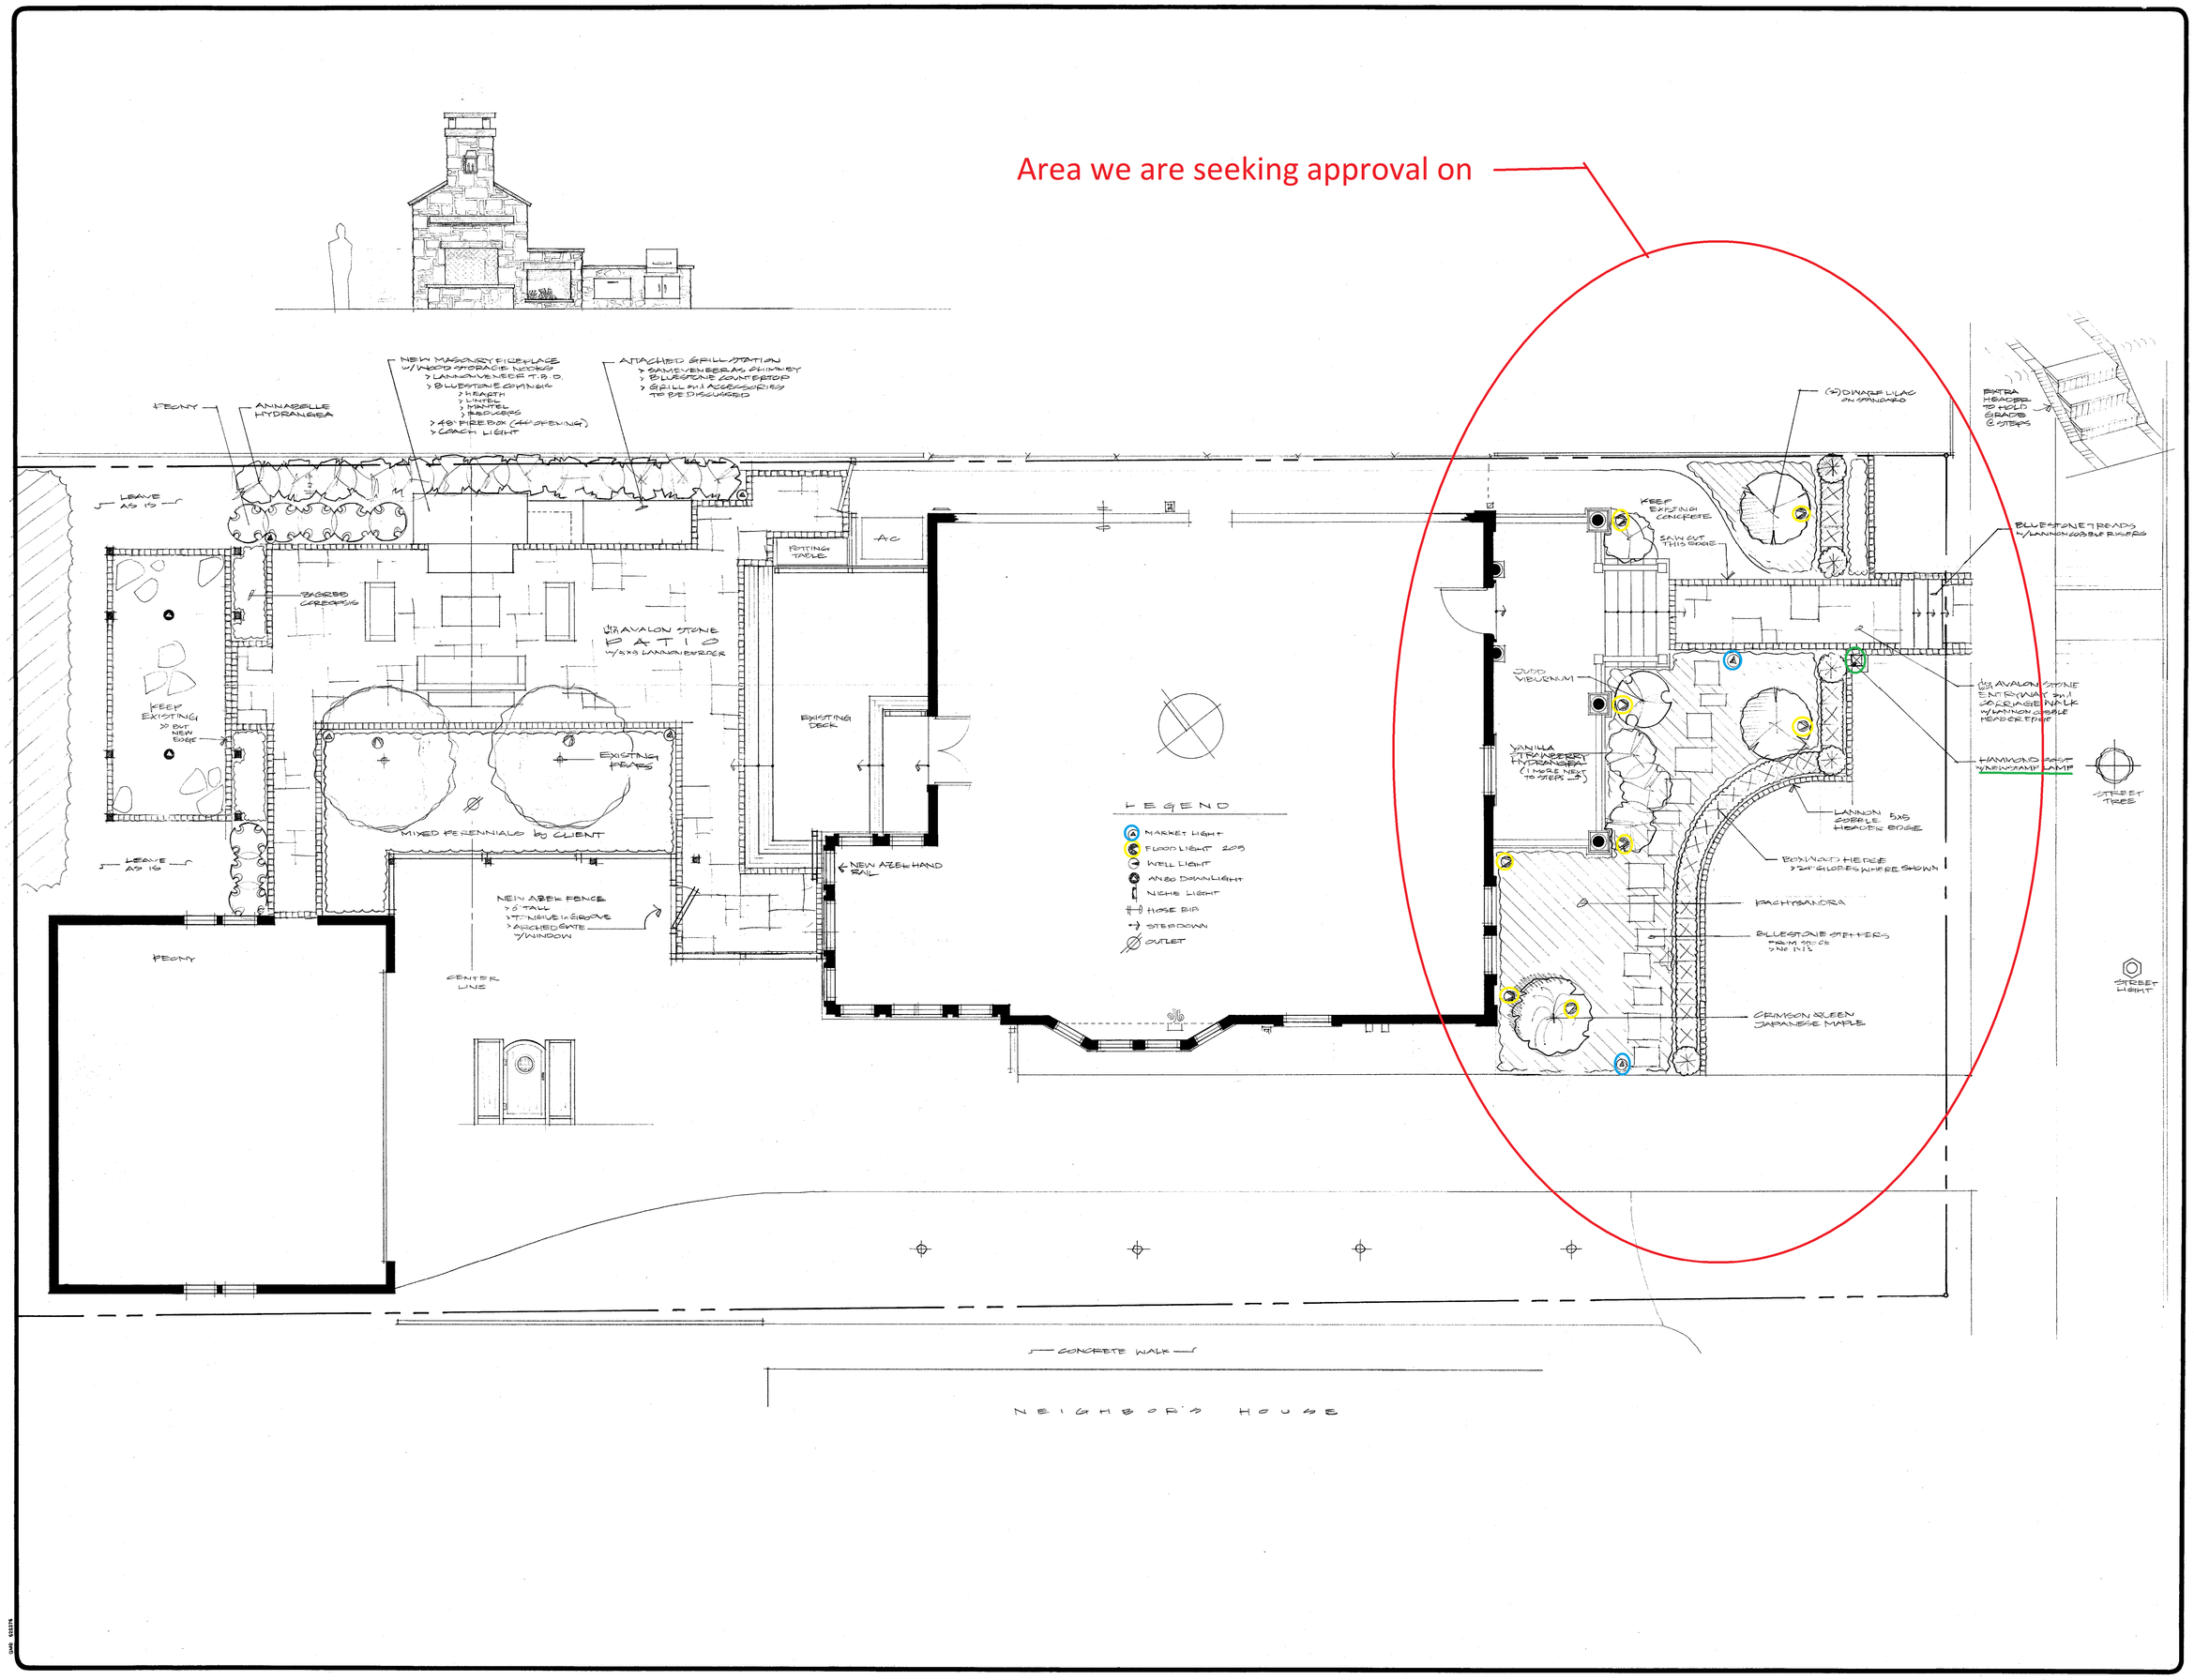

REVISIONS	BY
05.27.18	AB
07.11.18	AB

KUDLATA-UNDERWOOD

2685 N LAKE DRIVE
MILWAUKEE 53211

DAVID 773.910.7050
MILES 773.968.4094

FLAGSTONE
Landscape Design and Contracting

Phone: 262.377.7627
FAX: 262.377.2890
1840 Lakefield Road
Cedarburg, WI 53012

SCALE
1/4" = 1'

DESIGN BY PJK
DRAWN BY ARM
BASE MAP 03.09.18
DATE 03.28.18
SHEET
OF SHEETS