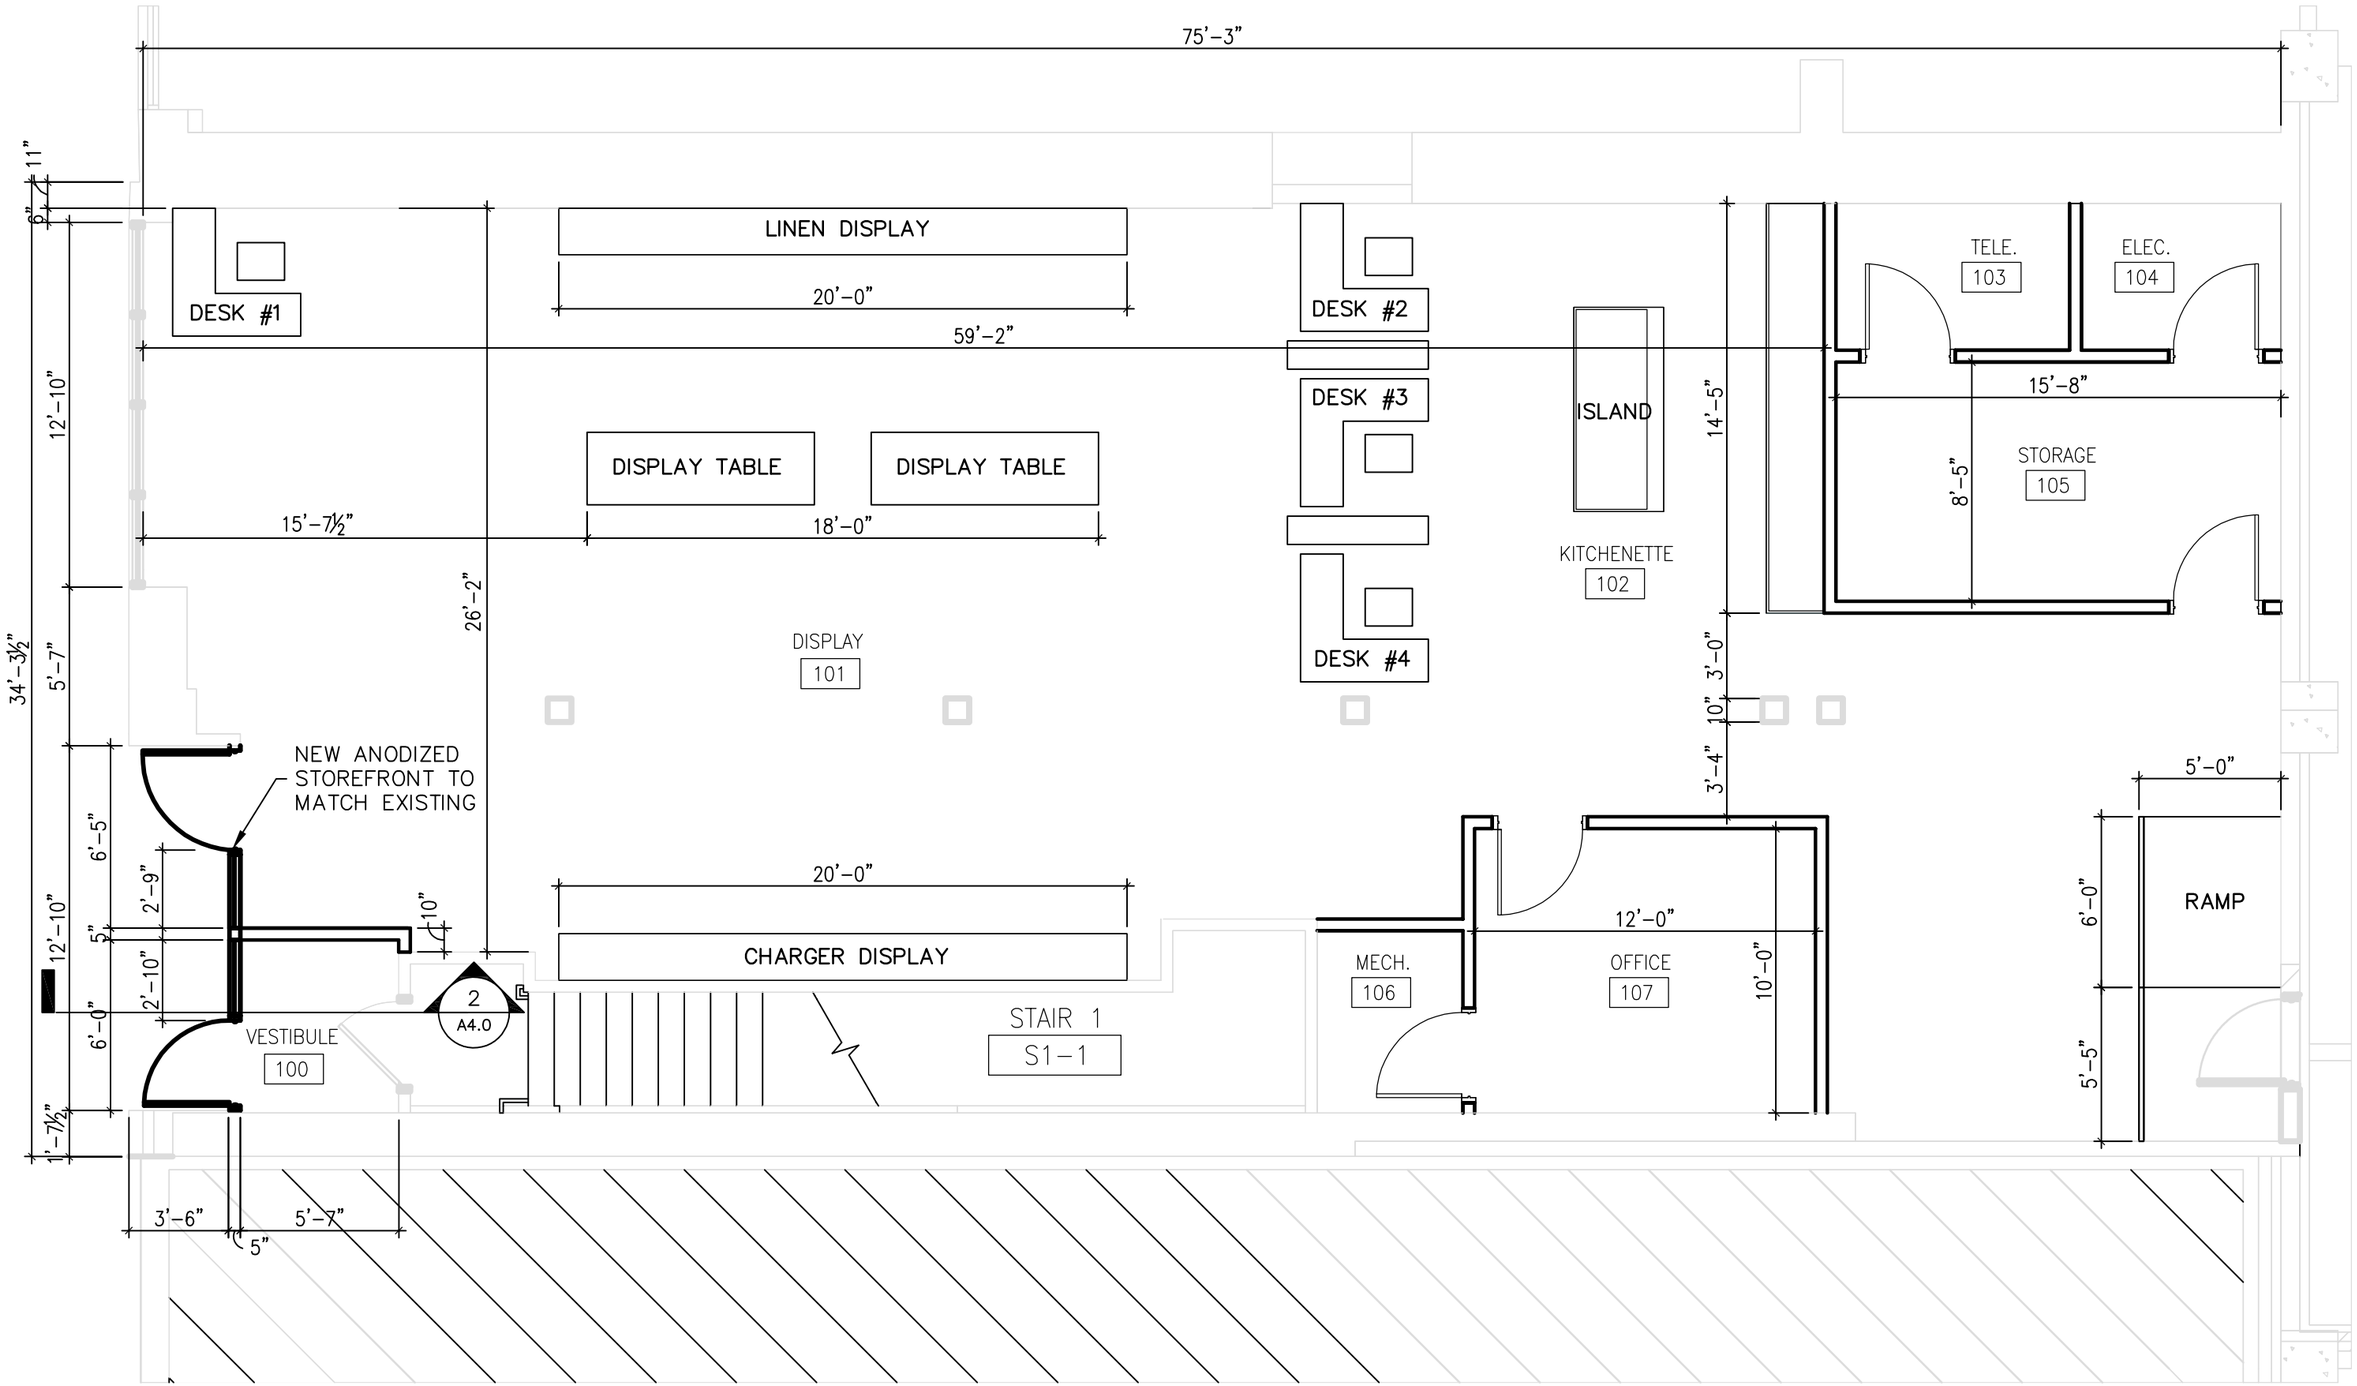

FLOOR PLAN

THE ARTISAN - BBJ LINENS BUILDOUT

zimmerman
ARCHITECTURAL STUDIOS, INC.

190099.00 Issued: Nov 12TH , 2019 Scale: 3/32" = 1'-0"