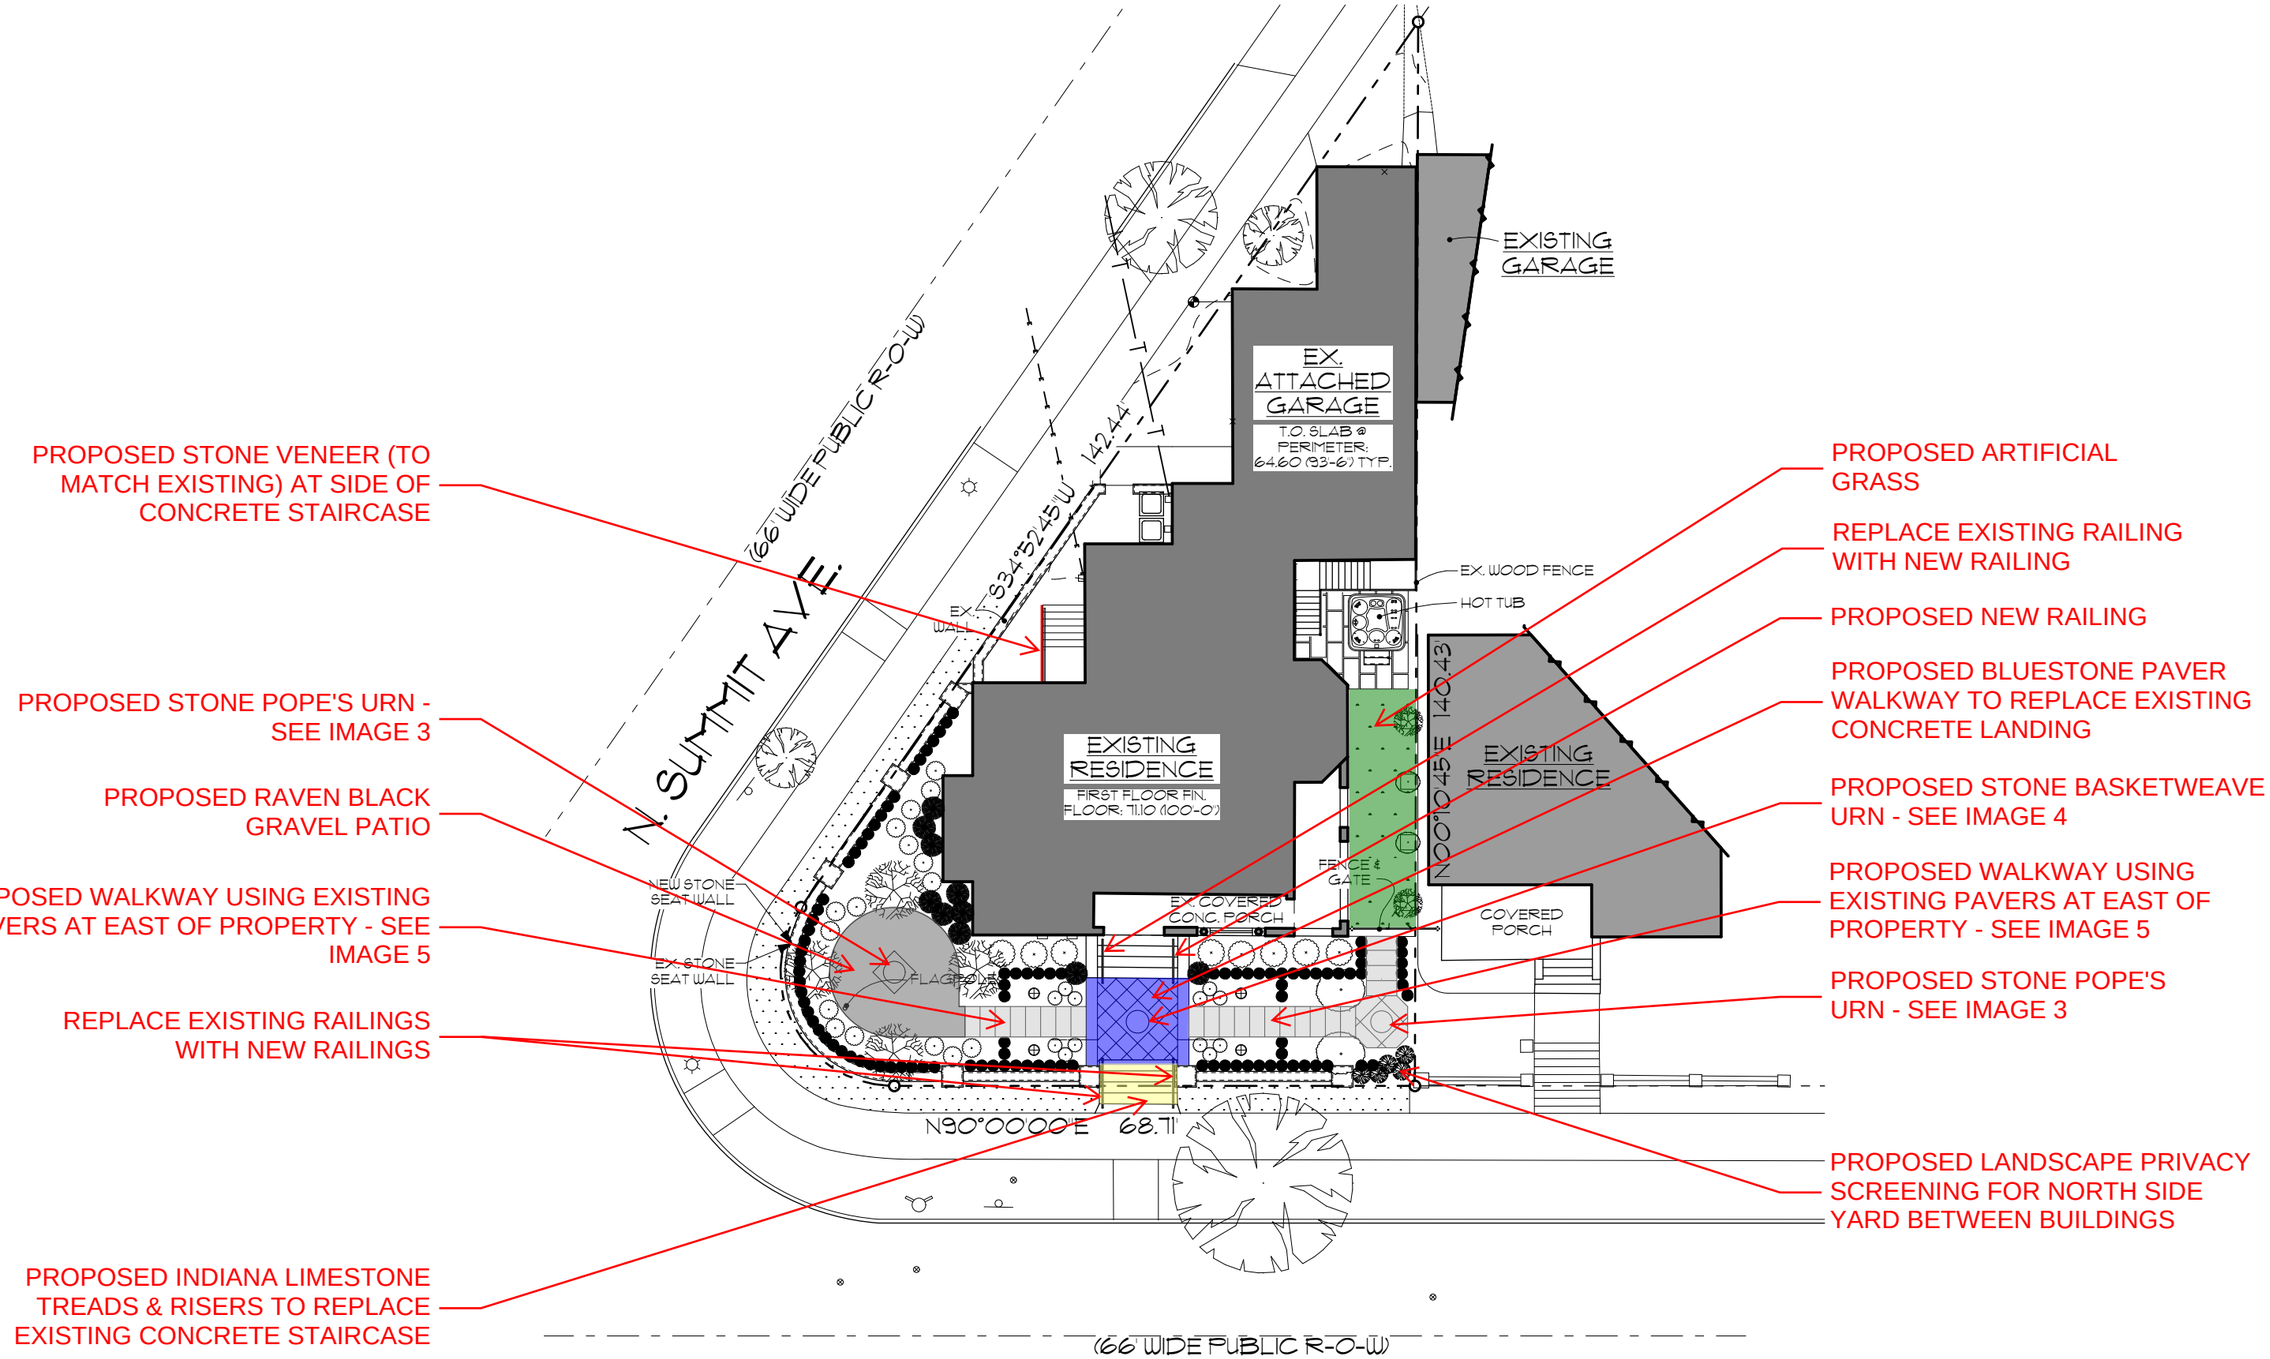

1 LANDSCAPE PLAN

SCALE: 1" = 20'

LAFAYETTE RENOVATION

Project 2203

2006 E. Lafayette Place, Milwaukee, WI

DEEP RIVER PARTNERS

© 06/08/2023