G:\Salem Lutheran Church\Consult\LIS\S02255R0AL.dwg, 2/3/2003 3:18:18 PM, Copyright 2003-BK

Existing 2008
3 sided Sign

Proposed Future Exit Sign

Proposed Entrance Sign

Proposed Future Entrance Sign

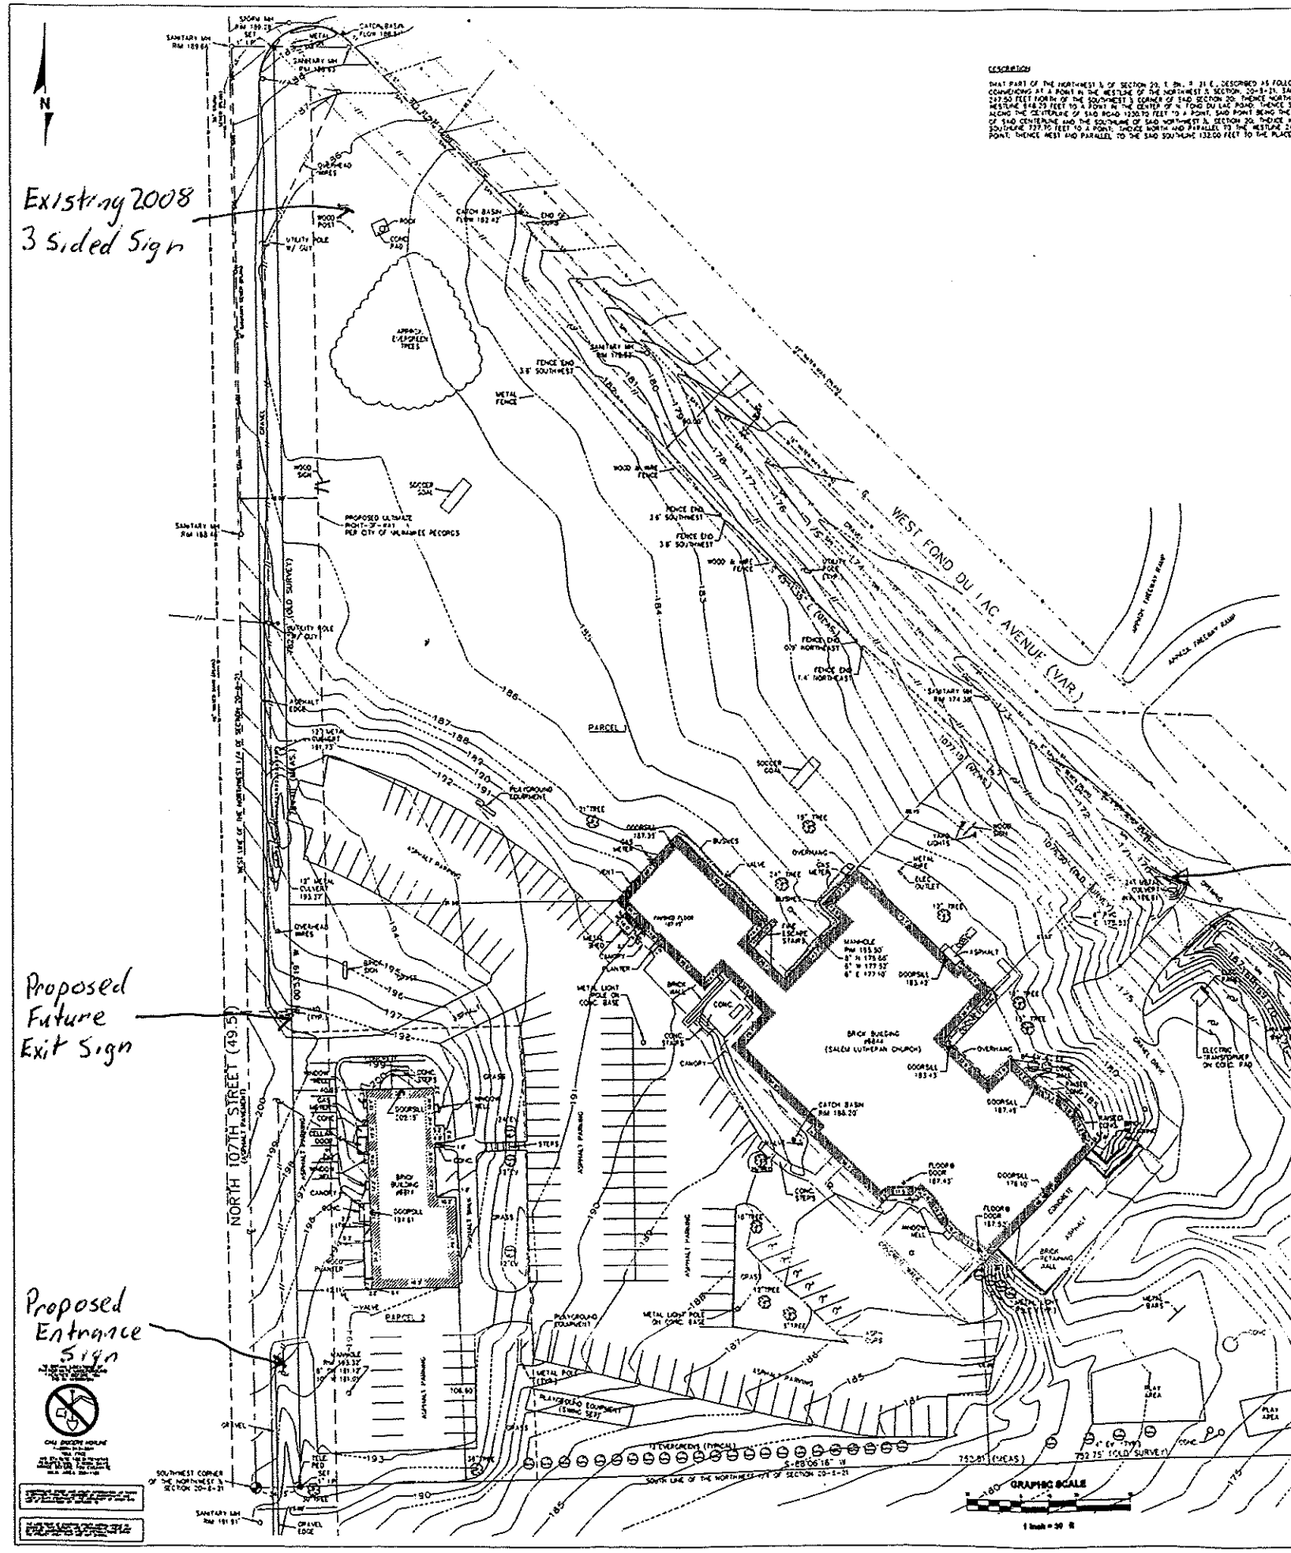

DESCRIPTION

THAT PART OF THE NORTHWEST ¼ OF SECTION 20, T. 8N., R. 21 E., DESCRIBED AS FOLLOWS: COMMENCING AT A POINT IN THE WESTLINE OF THE NORTHWEST ¼ SECTION 20-8-21, SAID POINT BEING 1319.50 FEET NORTH OF THE SOUTHWEST ¼ CORNER OF SAID SECTION 20; THENCE NORTH ON THE WESTLINE 848.55 FEET TO A POINT IN THE CENTER OF TOWN LINE ROAD; THENCE SOUTH 45° EAST ALONG THE CENTERLINE OF SAID ROAD 1030.70 FEET TO A POINT, SAID POINT BEING THE INTERSECTION OF SAID CENTERLINE AND THE SOUTHLINE OF SAID NORTHWEST ¼ SECTION 20; THENCE WEST ALONG SAID SOUTHLINE 737.75 FEET TO A POINT; THENCE NORTH AND PARALLEL TO THE WESTLINE 237.50 FEET TO A POINT; THENCE WEST AND PARALLEL TO THE SAID SOUTHLINE 132.00 FEET TO THE PLACE OF BEGINNING

VICINITY MAP

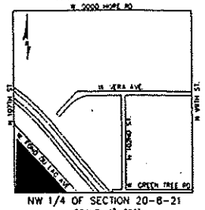

NW 1/4 OF SECTION 20-8-21
SCALE: 1"=800'

NOTES:

1. THE SUBJECT PROPERTY CONTAINS 8.772 ACRES NET
2. THE SUBJECT PROPERTY IS ZONED RS3 (RESIDENTIAL)
3. THE SUBJECT PROPERTY IS NOT LOCATED WITHIN A 100 YEAR FLOOD HAZARD AREA PER FLOOD INSURANCE RATE MAP COMMUNITY PANEL NO. 550278 0034 B, DATED MARCH 1, 1982, ZONE C
4. BUILDING SETBACKS: FRONT – AVERAGE, SIDE – 5' (NORTH OR WEST), 8' (SOUTH OR EAST) 15' (CORNER SIDE), REAR – 25'. SHOULD VERIFY WITH CITY OFFICIALS BEFORE DESIGN
5. PARKING SPACES: 167 REGULAR, 6 HANDICAPPED
6. PROJECT BENCHMARK: NORTHWEST FLANGE BOLT ON HYDRANT ON SOUTHWEST CORNER OF N. 107TH ST & W. FOND DU LAC AVE., ELEV.=190.19'
7. PROPERTY ADDRESS: 6814 NORTH 107TH STREET

NOTE:
LEGAL DESCRIPTION BASED ON SURVEY BY EDGAR B. PAZ, 1977, VOLUME 193, SHEET 92, AMENDED BY CURRENT RECORDED DOCUMENTS

LEGEND

LIS
LAND INFORMATION SERVICES INC.
ENGINEERS, SURVEYORS and CONSULTANTS
3748 N. DR. MARTIN LUTHER KING JR. DR
MILWAUKEE, WISCONSIN 53212
PHONE: 414-267-2200
FAX: 414-267-2223
www.lisinc.net

ALTA/ACSM LAND TITLE SURVEY

SALEM LUTHERAN CHURCH
6814 NORTH 107TH STREET

CITY OF MILWAUKEE, WISCONSIN

DRAWN BY: J.T.M.
CHECKED BY: M.L.W.
DATE: 11/12/02
JOB NUMBER: S02255R0AL

SALEM LUTHERAN CHURCH
S02255
SHEET 1 OF 1

S02255\DWG\S02255R0AL.DWG