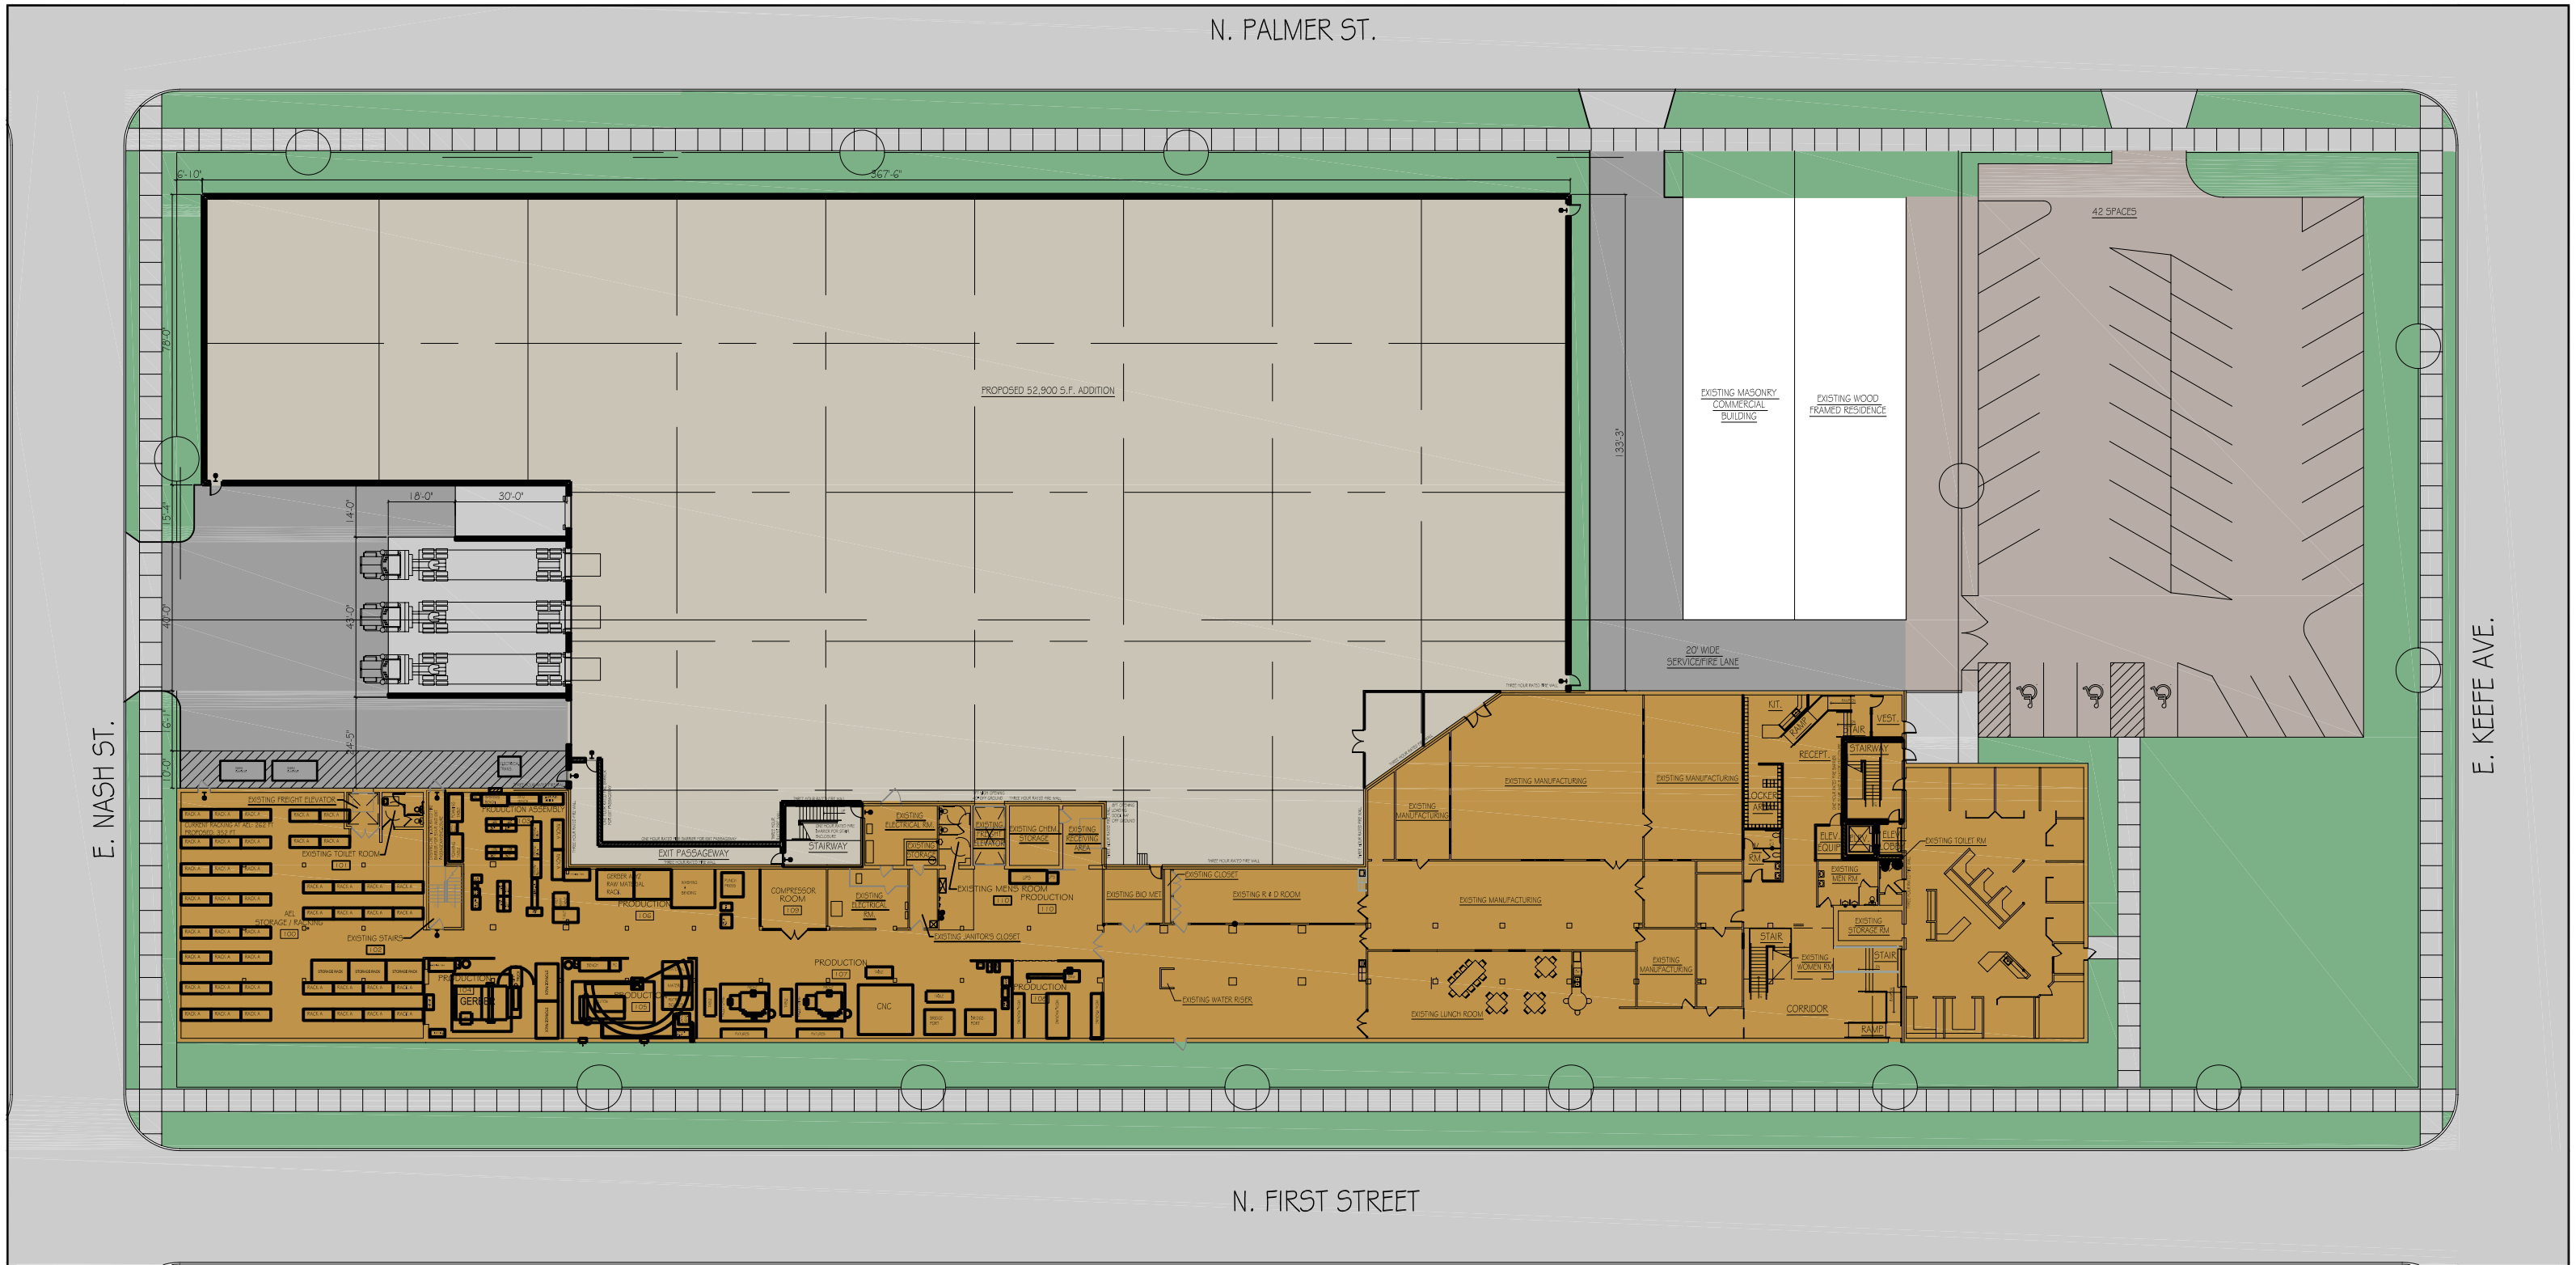

NORTH

PROPOSED SITE PLAN

MEDOVATIONS, INC.

102 EAST KEEFE AVENUE

MILWAUKEE, WI

1" = 20'-0"

May 17, 2006

BRIOHN BUILDING CORPORATION
3885 N. BROOKFIELD ROAD, SUITE 200
BROOKFIELD, WISCONSIN 53045
(262) 790-6500 PHONE
(262) 790-6505 FAX

BRIOHN
DESIGN GROUP
3885 N. BROOKFIELD ROAD, SUITE 200
BROOKFIELD, WISCONSIN 53045
(262) 790-6500 PHONE
(262) 790-6505 FAX