5825 W HOPE AVENUE APPENDIX

ADDITIONAL SUPPORTING INFORMATION & DOCUMENTS

APPENDIX 1: PROPOSED CONCEPTUAL FLOOR PLAN & PARKING LOT DESIGN
APPENDIX 2: LANDSCAPE PLAN
APPENDIX 3: ALTA SURVEY
APPENDIX 4: PROPOSED LOT LINE EXHIBIT
APPENDIX 5: EXISTING ELEVATIONS
APPENDIX 6: PROPOSED ELEVATIONS
APPENDIX 7: EXISTING SITE PHOTOGRAPHS
APPENDIX 8: FORMER WALMART SITE & FLOOR PLANS
APPENDIX 9: PROPOSED CONCEPTUAL RENDERINGS OF MILWAUKEE PUBLIC LIBRARY & CITY OF MKE SPACE

KORB
© 2026 Korb and Associates, Inc

5825 W HOPE AVENUE APPENDIX

ADDITIONAL SUPPORTING INFORMATION & DOCUMENTS

APPENDIX 1: PROPOSED CONCEPTUAL FLOOR PLAN & PARKING LOT DESIGN

KORB
© 2026 Korb and Associates, Inc.

DESIGN REVIEW - NOT FOR CONSTRUCTION

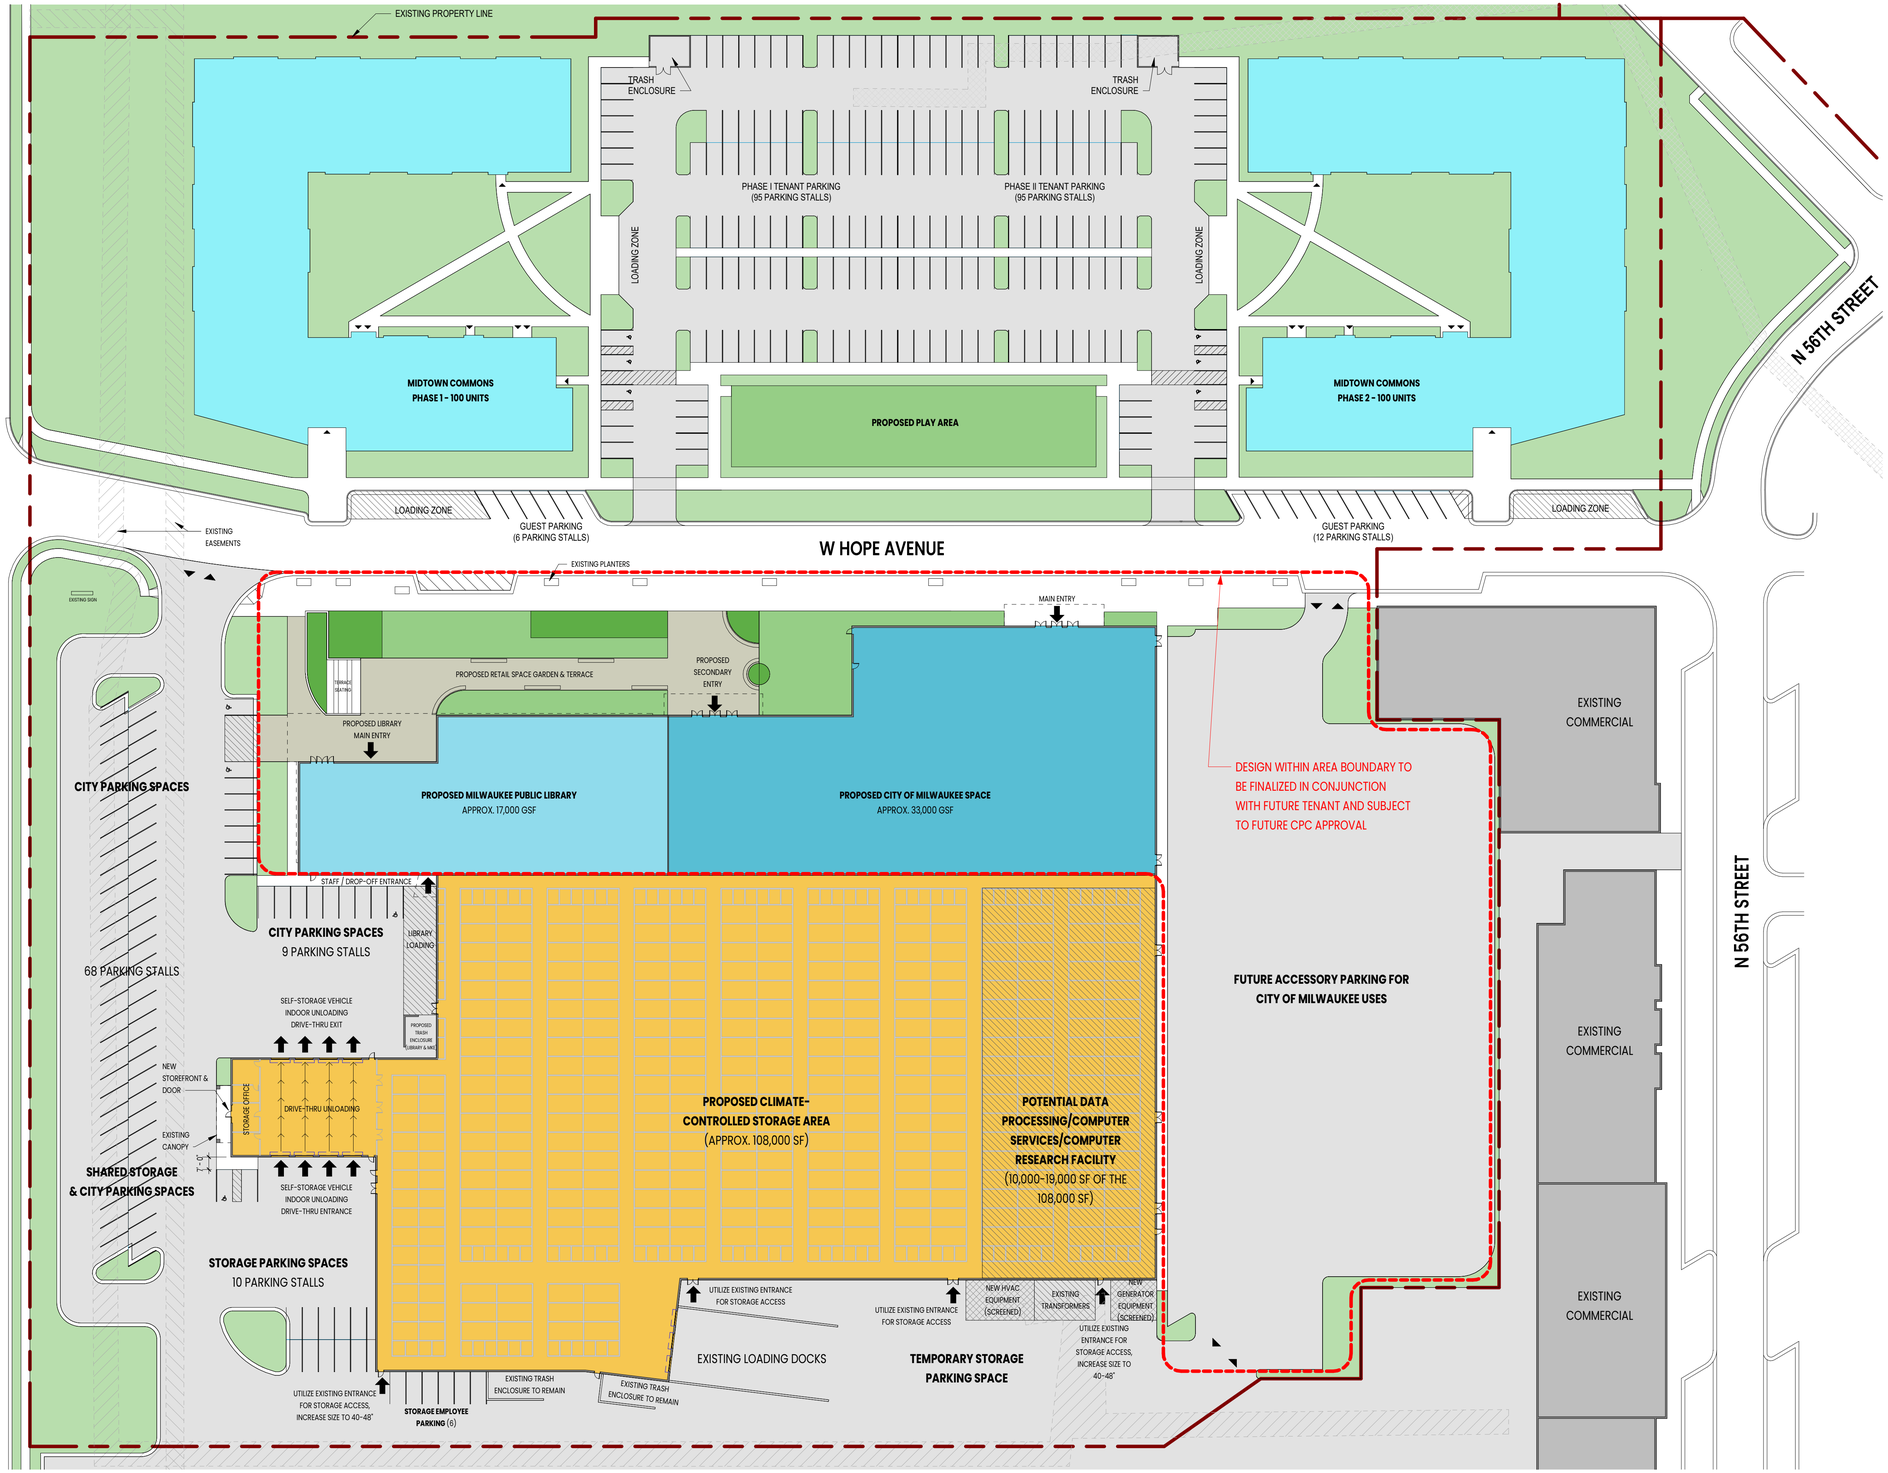

EXISTING AERIAL IMAGE OF SITE

SCHEDULE - PARKING WEST	
Parking Type	Count
9' x 18' (WEST)	95
TOTAL PARKING	95

NOTE:

- SEE LANDSCAPE PLAN FOR PROPOSED LANDSCAPING
- SEE SEPARATE SUBMITTAL FOR MIDTOWN COMMONS MULTI-FAMILY DEVELOPMENT FOR ADDITIONAL DESIGN & LANDSCAPE INFORMATION

1" = 40'-0"

EXHIBIT A - PROPOSED CONCEPTUAL FLOOR PLAN & PARKING LOT DESIGN

MIDTOWN CENTER - FORMER WALMART SELF-STORAGE PROPOSAL

4.13.2026 (REVISED 5.4.2026)

KORB

© 2026 Korb and Associates, Inc.

5825 W HOPE AVENUE APPENDIX

ADDITIONAL SUPPORTING INFORMATION & DOCUMENTS

APPENDIX 2: LANDSCAPE PLAN

KORB
© 2026 Korb and Associates, Inc.

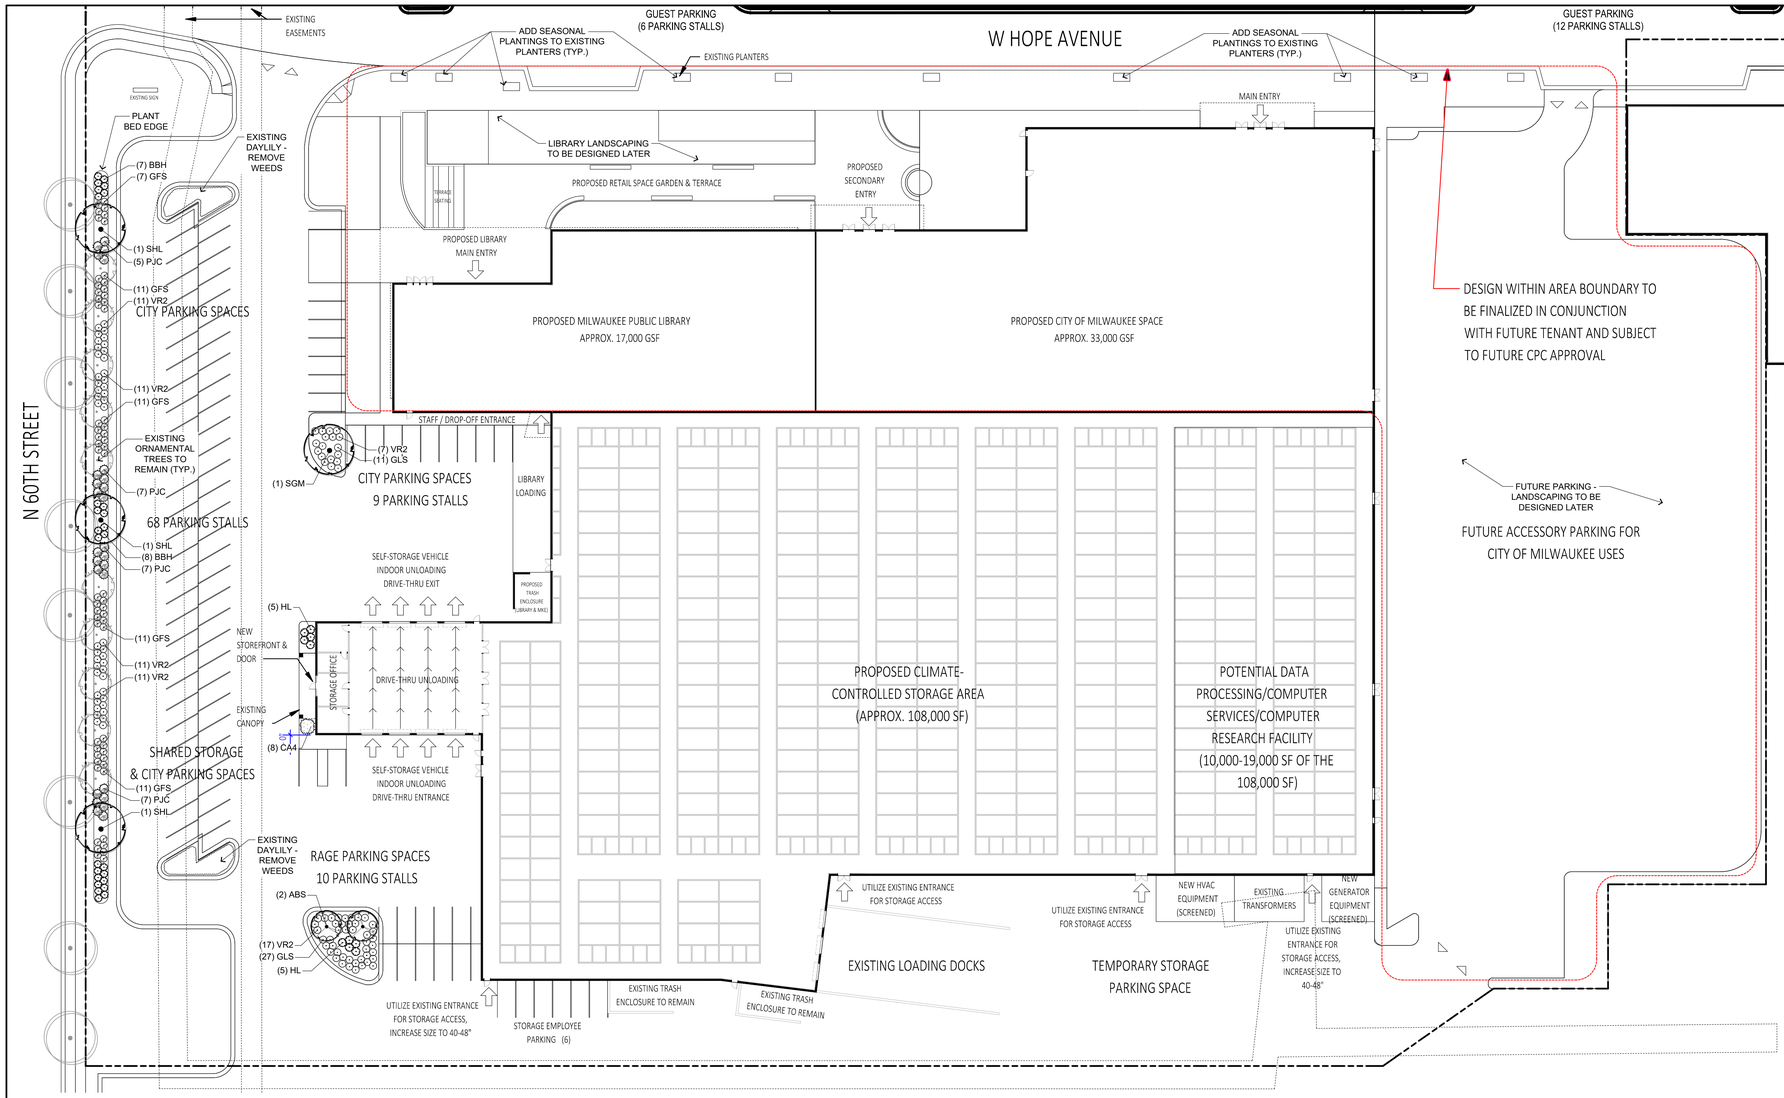

Know what's **below.** **Call** before you dig.

CONTRACTOR SHALL PROVIDE EROSION CONTROL FACILITIES IN ACCORDANCE WITH THE AUTHORITY HAVING JURISDICTION EROSION CONTROL ORDINANCE, THE WISCONSIN DNR STORMWATER CONSTRUCTION AND POST CONSTRUCTION TECHNICAL STANDARDS, WDNR PERMIT CONDITIONS, AND THESE DOCUMENTS; THE MOST STRINGENT TO APPLY.

THE LOCATIONS OF EXISTING UTILITY INSTALLATIONS AS SHOWN ON THIS PLAN ARE APPROXIMATE. THERE MAY BE OTHER UNDERGROUND UTILITY INSTALLATIONS WITHIN THE PROJECT AREA THAT ARE NOT SHOWN.

R.A.SMITH, INC. ASSUMES NO RESPONSIBILITY FOR DAMAGES, LIABILITY OR COSTS RESULTING FROM CHANGES OR ALTERATIONS MADE TO THIS PLAN WITHOUT THE EXPRESSED WRITTEN CONSENT OF R.A.SMITH, INC.

ALL COPYRIGHTS TO THESE DRAWINGS ARE RESERVED. THEY MAY NOT BE COPIED, CHANGED, OR ASSIGNED TO ANY THIRD PARTY IN ANY MANNER WITHOUT OBTAINING THE EXPRESSED WRITTEN PERMISSION OF R.A.SMITH, INC.

WISCONSIN ROB WILLIAMS 464-014 GLENDALE. LANDSCAPE ARCHITECT

DATE: 05-04-2026

GRAPHIC SCALE
15 0 15 30 60
(IN FEET)

DATE	DESCRIPTION

raSmith
CREATIVITY BEYOND ENGINEERING
16745 W. Bluemound Road
Brookfield, WI 53005-5938
(262) 781-1000
rasmith.com
Brookfield, WI | Appleton, WI | Madison, WI
Cedarburg, WI | Naperville, IL | Irvine, CA

CITY OF MILWAUKEE - LANDSCAPE CALCULATIONS
Zoning code Special Planned Development

295-405-7-a Adaptations from former landscape code: type "A" requires 2 staggered row of shrubs with plants spaced a maximum of 4 feet on center in each row in a planting area at least 5 feet in width and a minimum of one canopy tree every 25 feet.
Existing parking along 60th Street = 325 lineal feet which requires (13) canopy trees and two rows of staggered shrubs.
Provided: 10 existing ornamental trees and (3) new canopy trees

295-405-3-c Parking Lot Landscaping Requirements
295-405-3-c-3 requires 1 tree and 100 square feet of landscape area for every 4 stalls. Trees and landscaped areas to be within 50 of parking lot and no area of the parking lot shall be more than 100 feet from a landscaped area and no more than 150 feet from a canopy tree.

New East Parking Lot - 178 stalls requires 45 trees and 4500 square feet of landscape area.
Landscape areas require 4 low shrubs or 8 perennials/ornamental grasses per 100 square feet, 180 shrubs or 360 perennials/ornamental grasses.

PLANT SCHEDULE LIBRARY

CODE	QTY	COMMON NAME	BOTANICAL NAME	INSTALLED SIZE	ROOT	SPACING
SHADE TREES						
SGM	1	Sienna Glenn Maple	Acer x freemanii 'Sienna'	2 1/2" CAL	B&B	Spacing as shown
SHL	3	Shademaster Locust	Gleditsia triacanthos inermis 'Shademaster'	2 1/2" CAL	B&B	Spacing as shown
ORNAMENTAL TREES						
ABS	2	Autumn Brilliance Serviceberry	Amelanchier x grandiflora 'Autumn Brilliance'	2" CAL	B&B	Spacing as shown
DECIDUOUS SHRUBS						
VR2	68	Kodiak® Black Honeysuckle	Diervilla rivularis 'SMNDRSF'	18" HT	CONT	Spacing as shown
BBH	26	BoBo® Hydrangea	Hydrangea paniculata 'ILVOBO''	18" HT	CONT	Spacing as shown
HL	10	Little Quick Fire® Hydrangea	Hydrangea paniculata 'SMHPLQF'	18" HT	CONT	Spacing as shown
GLS	38	Gro-Low Fragrant Sumac	Rhus aromatica 'Gro-Low'	18" SPD	CONT	Spacing as shown
GFS	58	Goldflame Spirea	Spiraea japonica 'Goldflame'	18" HT	CONT	Spacing as shown
EVERGREEN SHRUBS						
PJC	26	Kallay Compact Pfitzer Juniper	Juniperus chinensis 'Kallays Compact'	18" SPD	CONT	Spacing as shown
ORNAMENTAL GRASSES						
CA4	8	Karl Foerster Feather Reed Grass	Calamagrostis x acutiflora 'Karl Foerster'	1 GAL	CONT	24" Spacing

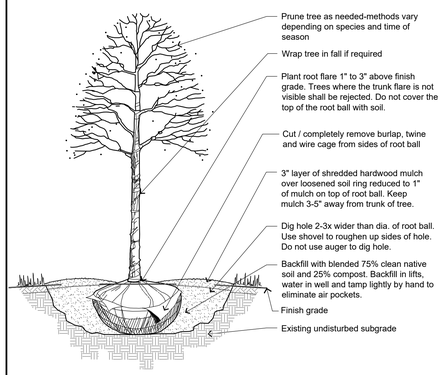

1 DECIDUOUS TREE PLANTING DETAIL
NOT TO SCALE

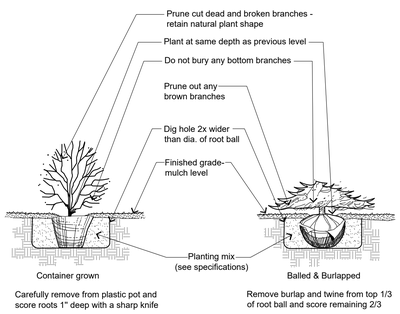

2 SHRUB PLANTING DETAIL
NOT TO SCALE

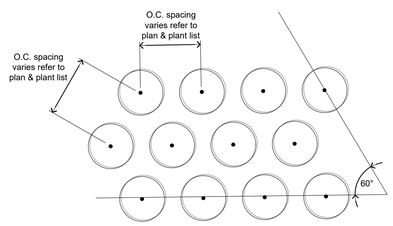

3 PLANTING LAYOUT
NOT TO SCALE P-PL-PLO-01

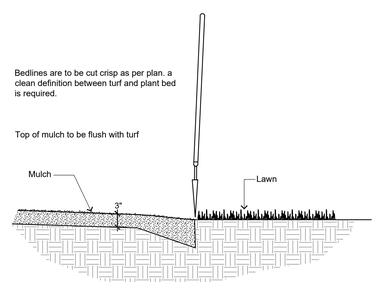

4 SHOVEL CUT PLANT BED EDGING DETAIL
NOT TO SCALE P-PL-BDEG-01

MIDTOWN APARTMENTS
MILWAUKEE, WISCONSIN

SITE LANDSCAPE PLAN
SELF-STORAGE & DATA PROCESSING CENTER

PRELIMINARY NOT FOR CONSTRUCTION

© COPYRIGHT 2026 R.A. Smith, Inc.

DATE: 05/04/2026
SCALE: 1" = 30'
JOB NO. 3250202
PROJECT MANAGER: RYAN J. LANCOUR, P.E.
DESIGNED BY: REW
CHECKED BY: REW

SHEET NUMBER
L200

P:\3250202\Dwg\Sheets\3250202_LSP01.dwg, L200, 5/4/2026 3:30:06 PM, rew

5825 W HOPE AVENUE APPENDIX

ADDITIONAL SUPPORTING INFORMATION & DOCUMENTS

APPENDIX 3: ALTA SURVEY

KORB
© 2026 Korb and Associates, Inc.

Legal description per Chicago Title Insurance Company Commitment No. CO-12701, with an effective date of June 22nd, 2022:

Parcel 1 of Certified Survey Map No. 7035, recorded on November 9, 2001, as Document No. 8166306, being a division of Parcel 2 of Certified Survey Map No. 6762, being a part of the Southwest 1/4, Northwest 1/4, Northeast 1/4 and Southeast 1/4 of the Southwest 1/4 of Section 2, Town 7 North, Range 21 East, in the City of Milwaukee, County of Milwaukee, State of Wisconsin, as corrected by Affidavit of Correction recorded as Document No. 8274057.

Tax Key No. 2490841000
Address: 5825 W. Hope Avenue

Per Chicago Title Insurance Company Commitment No. CO-12701, with an effective date of June 22nd, 2022, the following items appear in Schedule B II as exceptions:

12. Easements, if any, of the public or any school district, utility, municipality or person, as provided in Section 66.1005(2) of the Wisconsin Statutes, for the continued use and right of entrance, maintenance, construction and repair of underground or overground structures, improvements or service in that portion of the insured premises which were formerly a part of streets and alleys which are now vacated.

13. Easement for the purposes shown below and rights incidental thereto, as granted in a document recorded on September 28, 1961, as Document No. 3907512. ***It is not on, does not touch, and/or - based on the description contained in the record document - does not affect, the surveyed property.***

14. Easement for the purposes shown below and rights incidental thereto, as granted in a document recorded on November 3, 1966, as Document No. 4287356. ***It is not on, does not touch, and/or - based on the description contained in the record document - does not affect, the surveyed property.***

15. Access Agreement recorded February 19, 1976 as Document No. 4981034. Amendment to Access Agreement recorded March 31, 1983 as Document No. 5620857. ***Affects parcel, location is shown.***

16. Easement for the purposes shown below and rights incidental thereto, as granted in a document recorded on November 10, 1992, as Document No. 6686767. ***It is not on, does not touch, and/or - based on the description contained in the record document - does not affect, the surveyed property.***

17. Recitals as shown on that certain map/plat recorded on October 12, 1995, as Document No. 7137092. Reference is hereby made to said document for full particulars, ***Does not affect parcel.***

18. Recitals as shown on that certain map/plat recorded on December 20, 1999, as Document No. 7850166. Reference is hereby made to said document for full particulars. ***Affects parcel, Not plottable.***

19. Recitals as shown on that certain map/plat recorded on November 9, 2001, as Document No. 8166306. Reference is hereby made to said document for full particulars. ***Affects parcel, Not plottable.***

20. Recitals as shown on that certain map/plat recorded on March 15, 2004, as Document No. 8746511. Reference is hereby made to said document for full particulars, ***Does not affect parcel.***

21. Restriction and Easement Agreement recorded February 21, 1996 as Document No. 7184899. First Amendment to Restriction and Easement Agreement recorded August 8, 1996 as Document No. 7252424. ***Affect parcel, parking lot is shown.***

22. Declaration of Restrictions and Grant of Easement recorded October 16, 1998 as Document No. 7278749 , Agreement Regarding Declaration recorded October 30, 2001 as Document No. 8159934. First Amendment to Declaration of Restrictions and Grant of Easement recorded December 20, 2002 as Document No. 8415398. ***Does not affect parcel.***

23. Notice of Contamination to Property recorded May 22, 2001 as Document No. 8069726. ***Affects parcel, location is shown.***

24. Storm Water Easement recorded October 23, 2001 as Document 8155590. First Amendment to Storm Water Easement recorded January 9, 2002 as Document No. 8198816. ***Affects parcel, blanket easement.***

25. Public Access Easement and Maintenance Agreement recorded October 24, 2001 as Document No. 8156517. ***Affects parcel, location is shown.***

~~26-27. Intentionally Deleted.~~

28. Easement for the purposes shown below and rights incidental thereto, as granted in a document recorded on November 13, 2002, as Document No. 8385582. ***It is not on, does not touch, and/or - based on the description contained in the record document - does not affect, the surveyed property.***

29. Easements with Covenants and Restrictions Affecting Land recorded January 13, 2003 as Document No. 8429300, Supplement Easements with Covenants and Restrictions Affecting Land recorded recorded March 15, 2004 as Document No. 8746514. Notice of Sale recorded January 12, 2005 as Document No. 8934037. Notice of Sale recorded January 12, 2005 as Document No. 8934038 . Notice of Sale recorded January 12, 2005 as Document No. 8934039. ***Affects parcel, location is shown.***

~~30. Intentionally Deleted.~~

31. Declaration of Reciprocal Easement Agreement recorded July 31, 2003 as Document No. 8585907. ***Does not affect parcel.***

~~32-35. Intentionally Deleted.~~

36. Access and Utility Easement Agreement recorded March 16, 2004 as Document No. 8746753. First Amendment to Access and Utility Easement Agreement recorded April 2, 2014, as Document No. 10347852. ***Affects parcel, water, sanitary and storm lines shown.***

37. Easement and Covenant Agreement recorded March 16, 2004 as Document No. 8746754. ***Affects parcel, location is shown.***

~~38. Intentionally Deleted.~~

39. Distribution Easement Underground recorded on January 12, 2005, as Document No. 8934035, Assignment of Easement Rights recorded August 3, 2007 as Document No. 9474116. ***Document not provided***

40. Easement for the purposes shown below and rights incidental thereto, as granted in a document recorded on August 1, 2006, as Document No. 9280368, ***Does not affect parcel.***

~~41. Intentionally Deleted.~~

42. Easement for the purposes shown below and rights incidental thereto, as granted in a document recorded on April 9, 2007, as Document No. 9414292, ***Does not affect parcel.***

43. Easement for the purposes shown below and rights incidental thereto, as granted in a document recorded on July 16, 2007, as Document No. 9463756, ***Does not affect parcel.***

44. Easement for the purposes shown below and rights incidental thereto, as granted in a document recorded on August 28, 2007, as Document No. 9484880. ***It is not on, does not touch, and/or - based on the description contained in the record document - does not affect, the surveyed property.***

45. Declaration of Reciprocal Easements with Covenants, Conditions and Restrictions recorded December 17, 2018 as Document No. 10835244. ***Affects parcel, location is shown.***

46. Declaration of Reciprocal Easements with Covenants, Conditions and Restrictions recorded September 30, 2021 as Document No. 11169731. ***Does not affect parcel.***

Surveyor's Certification:

To: Chicago Title Company
AP5 Milwaukee, LLC, a Kansas limited liability company

This is to certify that this map or plat and the survey on which it is based were made in accordance with the 2021 Minimum Standard Detail Requirements for ALTA/NSPS Land Title Surveys, jointly established and adopted by ALTA and NSPS, and includes items 1, 2, 3, 4, 7(a), 8, 9, 11 and 13 of Table A thereof. The field work was completed on June 27th, 2022.

Date of Map June 29th, 2022

KEVIN A. STOTTKE S-2599 MILWAUKEE WI LAND SURVEYOR

Kevin A. Stottke, PLS No. 2599

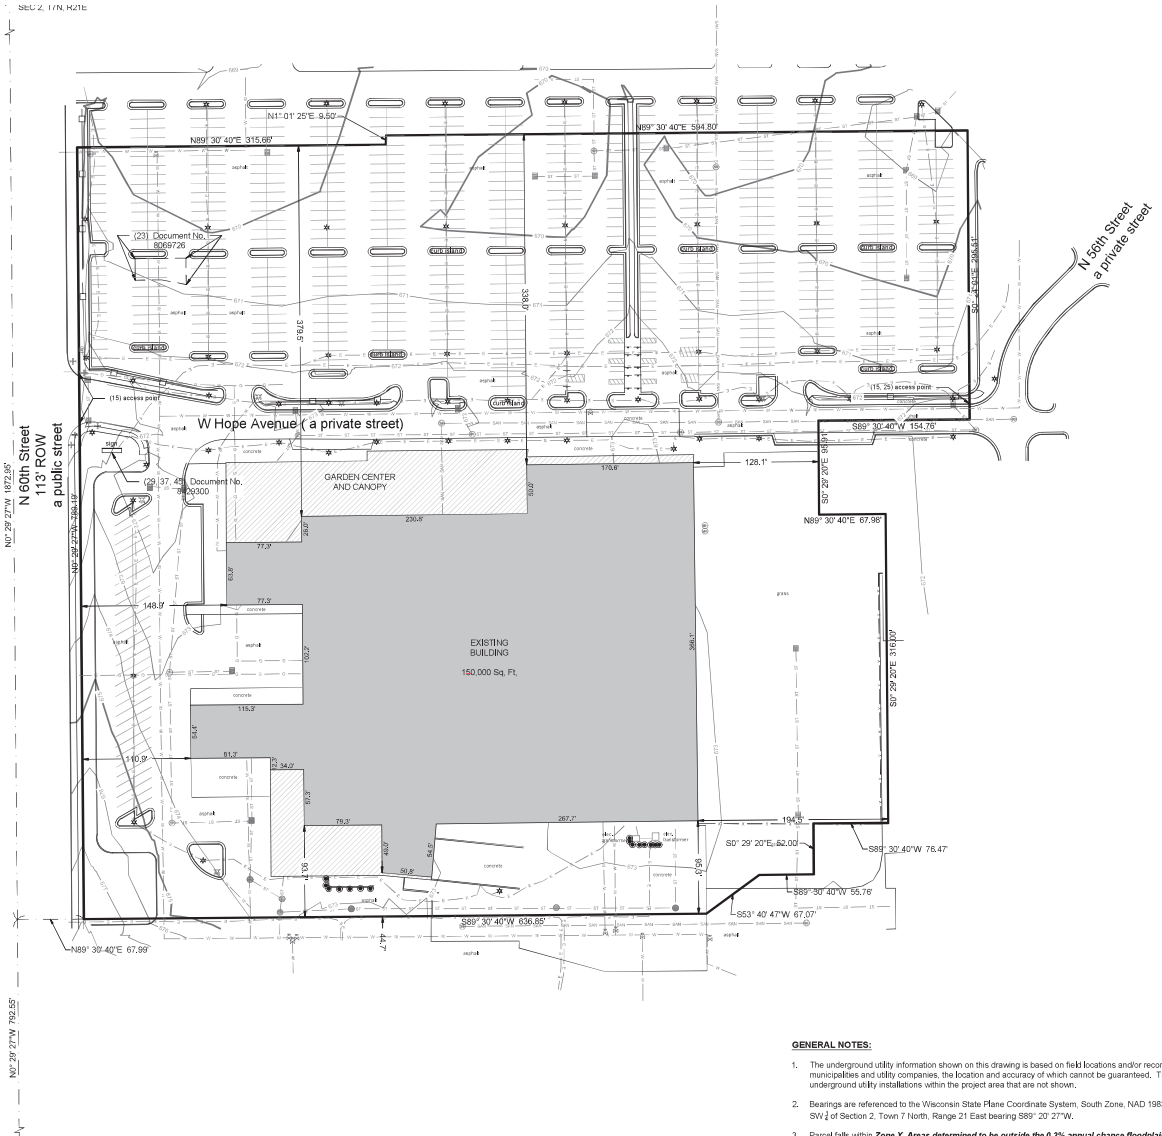

GENERAL NOTES:

1. The underground utility information shown on this drawing is based on field locations and/or records furnished by municipalities and utility companies, the location and accuracy of which cannot be guaranteed. There may be additional underground utility installations within the project area that are not shown.
2. Bearings are referenced to the Wisconsin State Plane Coordinate System, South Zone, NAD 1983, with the South line of the SW ¼ of Section 2, Town 7 North, Range 21 East bearing S89° 20' 27"W.
3. Parcel falls within ***Zone X, Areas determined to be outside the 0.2% annual chance floodplain***, per FEMA FIRM Panel 55079C0100E, effective date of 9/26/2008.
4. Parcel area is 663640.85 square feet or 15.24 acres.
5. No zoning report or letter was provided.

THE SIGMA GROUP
Single Source. Sound Solutions.
www.thesigmagroup.com
1300 West Canal Street
Milwaukee, WI 53233
Phone: 414-643-4200
Fax: 414-643-4210

LEGEND

5825 W. HOPE AVENUE
MILWAUKEE, WISCONSIN

ALTA/NSPS LAND TITLE SURVEY

0 60' 120'

NO.	REVISION	DATE	BY
1.	Add contours	7/5/2022	KAS

DRAWING NO.	21090-ALTA.dwg
DRAWN BY:	NGC
DATE:	06/29/2022
PROJECT NO:	21090
CHECKED BY:	KAS
APPROVED BY:	—
SHEET NO.	

1 OF 1

I:\Northern States Properties\21090 5825 W Hope Ave\060 CAD\300_Survey\020_Survey Deliverables (ALTA, CSM, PLAT text)\21090-ALTA.dwg

5825 W HOPE AVENUE APPENDIX

ADDITIONAL SUPPORTING INFORMATION & DOCUMENTS

APPENDIX 4: PROPOSED LOT LINE EXHIBIT

KORB
© 2026 Korb and Associates, Inc.

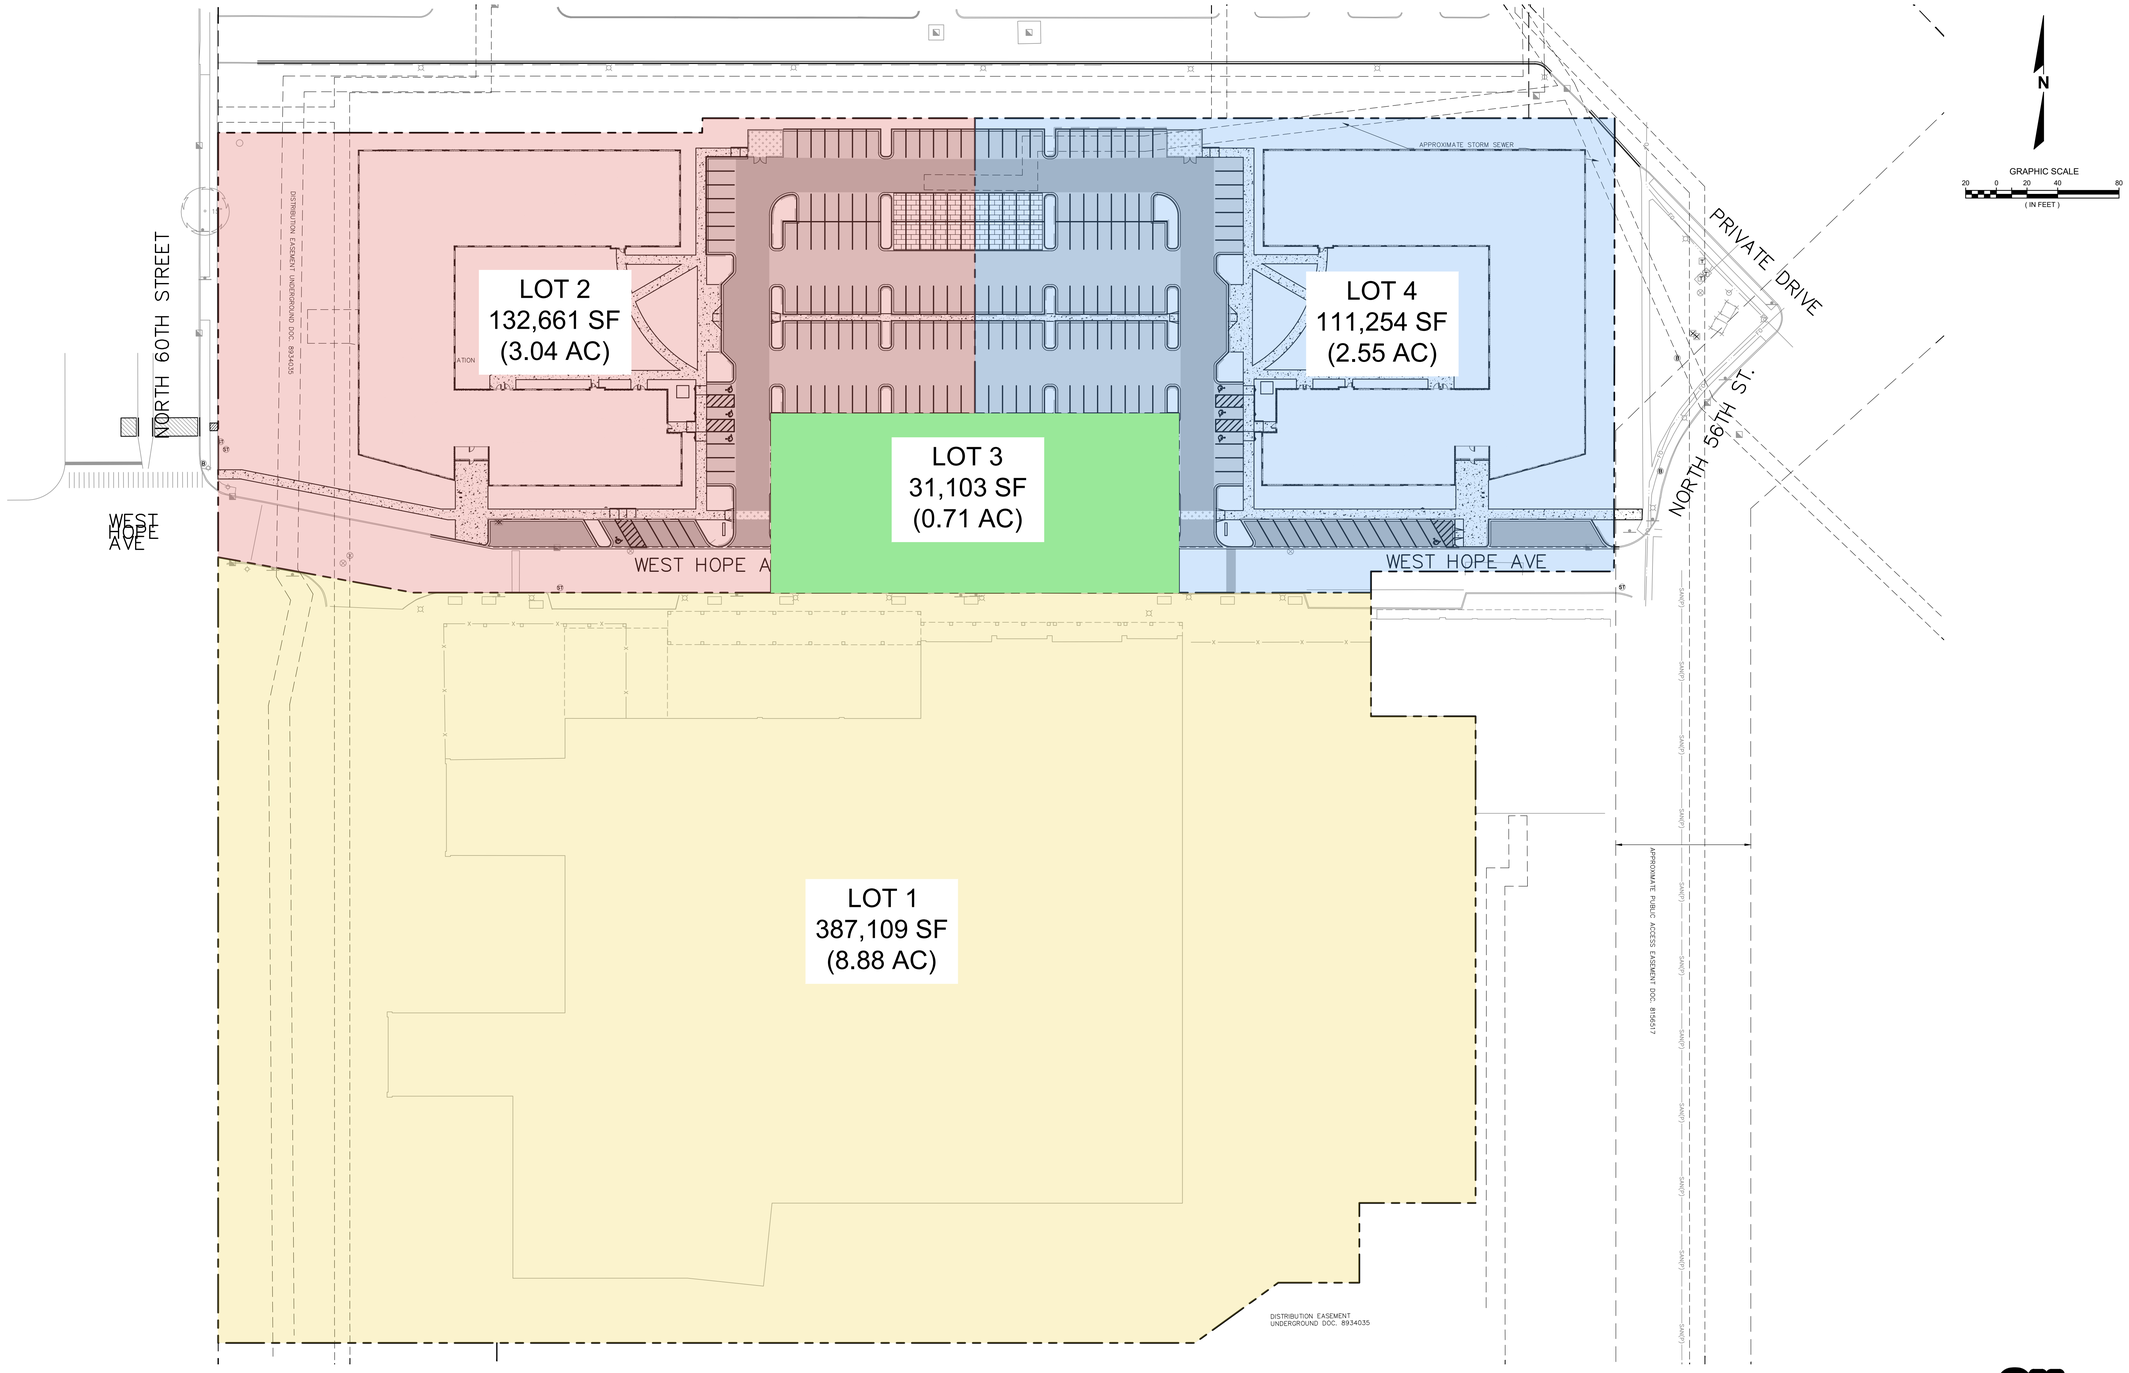

SITE & PAVING LEGEND

- PROPOSED PROPERTY LINE
- HEAVY-DUTY CONCRETE PAVEMENT
- CONCRETE SIDEWALK
- STANDARD-DUTY ASPHALT PAVEMENT
- HEAVY-DUTY ASPHALT PAVEMENT
- PERMEABLE PAVERS
- CITY OF MILWAUKEE CONCRETE PAVEMENT
- CITY OF MILWAUKEE CONCRETE SIDEWALK
- PROPOSED 18" HIGH-SIDE CURB & GUTTER (AS SHOWN ON SITE PLAN)
- PROPOSED 18" STANDARD CURB & GUTTER (AS SHOWN ON SITE PLAN)
- VAN — PROPOSED ACCESSIBLE PAVEMENT MARKING VAN ACCESSIBLE STALL
- (X) — PARKING STALL COUNT

SITE & PAVING NOTES

1. EXISTING TOPOGRAPHY OBTAINED BY R.A.SMITH, INC. 10/14/2025, REVISED 02/09/2026.
2. CONTRACTOR SHALL REFER TO ARCHITECTURAL PLANS FOR PRECISE BUILDING DIMENSIONS, DOOR LOCATION, AND BUILDING UTILITY ENTRANCE LOCATIONS, ETC.
3. CONTRACTOR SHALL PROVIDE EROSION CONTROL FACILITIES IN ACCORDANCE WITH THE CITY OF MILWAUKEE EROSION CONTROL ORDINANCE AND STATE OF WISCONSIN TECHNICAL STANDARDS.
4. ALL DIMENSIONS AND CORRESPONDING HORIZONTAL CONTROL RELATED TO PAVING REPRESENT FACE OF CURB. BUILDINGS ARE DIMENSIONED TO FACE OF BUILDING.
5. ALL CURB RADII ARE MEASURED TO FACE OF CURB. CURB RADII ARE 3' UNLESS OTHERWISE NOTED.
6. ALL CURB SHALL BE 18" CONCRETE CURB, UNLESS OTHERWISE NOTED.
7. ALL SITE SIGNAGE AND MARKINGS MUST COMPLY WITH THE MOST RECENT EDITION OF THE FEDERAL HIGHWAY ADMINISTRATION MANUAL ON UNIFORM TRAFFIC CONTROL DEVICES.
8. ALL IMPROVEMENTS ARE TO BE MADE IN COMPLIANCE WITH WISCONSIN ADA STANDARDS.
9. SEE LANDSCAPE PLAN FOR PLANTING INFORMATION IN UNPAVED AREAS.
10. SEE ARCHITECT PLANS FOR SITE SIGNAGE DETAILS.

Know what's below.
Call before you dig.

CONTRACTOR SHALL PROVIDE EROSION CONTROL FACILITIES IN ACCORDANCE WITH THE AUTHORITY HAVING JURISDICTION EROSION CONTROL ORDINANCE, THE WISCONSIN DNR STORMWATER CONSTRUCTION AND POST CONSTRUCTION TECHNICAL STANDARDS, WDNR PERMIT CONDITIONS, AND THESE DOCUMENTS; THE MOST STRINGENT TO APPLY.

THE LOCATIONS OF EXISTING UTILITY INSTALLATIONS AS SHOWN ON THIS PLAN ARE APPROXIMATE. THERE MAY BE OTHER UNDERGROUND UTILITY INSTALLATIONS WITHIN THE PROJECT AREA THAT ARE NOT SHOWN.

R.A.SMITH, INC. ASSUMES NO RESPONSIBILITY FOR DAMAGES, LIABILITY OR COSTS RESULTING FROM CHANGES OR ALTERATIONS MADE TO THIS PLAN WITHOUT THE EXPRESSED WRITTEN CONSENT OF R.A.SMITH, INC.

ALL COPYRIGHTS TO THESE DRAWINGS ARE RESERVED. THEY MAY NOT BE COPIED, CHANGED, OR ASSIGNED TO ANY THIRD PARTY IN ANY MANNER WITHOUT OBTAINING THE EXPRESSED WRITTEN PERMISSION OF R.A.SMITH, INC.

DATE	DESCRIPTION

raSmith
CREATIVITY BEYOND ENGINEERING
16745 W. Bluemound Road
Brookfield, WI 53005-5938
(262) 781-1000
rasmith.com
Brookfield, WI | Appleton, WI | Madison, WI
Cedarburg, WI | Naperville, IL | Irvine, CA

MIDTOWN APARTMENTS
MILWAUKEE, WISCONSIN

LOT LINE EXHIBIT

© COPYRIGHT 2026
R.A. Smith, Inc.

DATE: 02/13/2026
SCALE: 1" = 40'
JOB NO. 3250202
PROJECT MANAGER: RYAN J. LANCOUR, P.E.
DESIGNED BY: CRR
CHECKED BY: RJL

SHEET NUMBER
LL-01

P:\3250202\Dwg\Exhibits\3250202_Total Parcel Exhibit.dwg, Parcel Exhibit, 2/24/2026 8:11:41 AM, crr

5825 W HOPE AVENUE APPENDIX

ADDITIONAL SUPPORTING INFORMATION & DOCUMENTS

APPENDIX 5: EXISTING ELEVATIONS

KORB
© 2026 Korb and Associates, Inc.

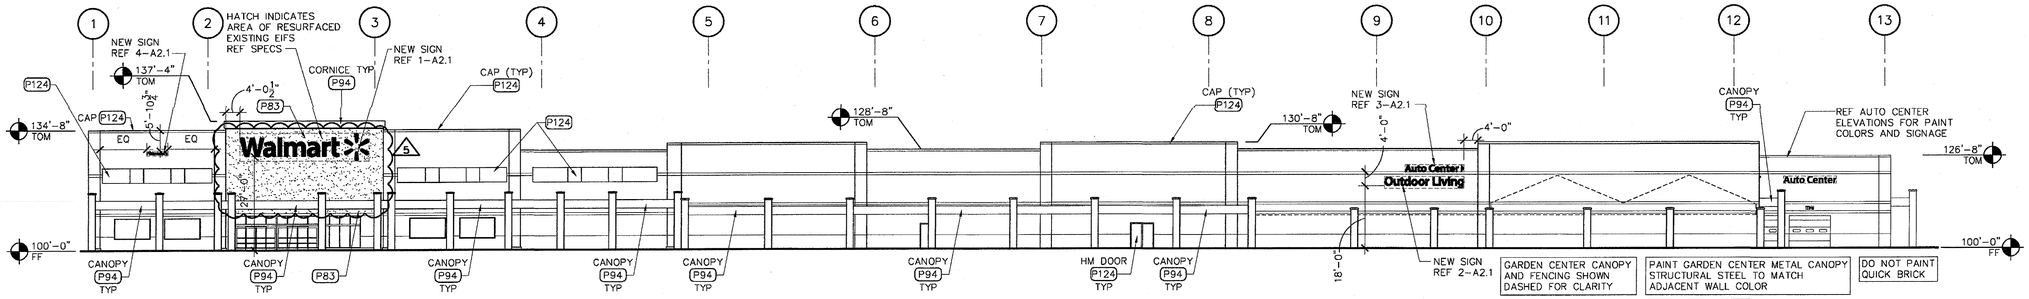

EXISTING NORTH ELEVATION

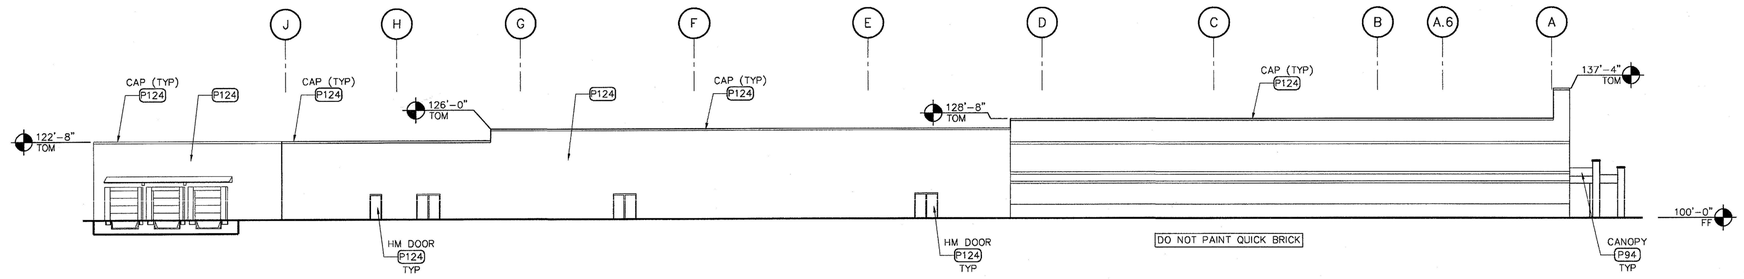

EXISTING EAST ELEVATION

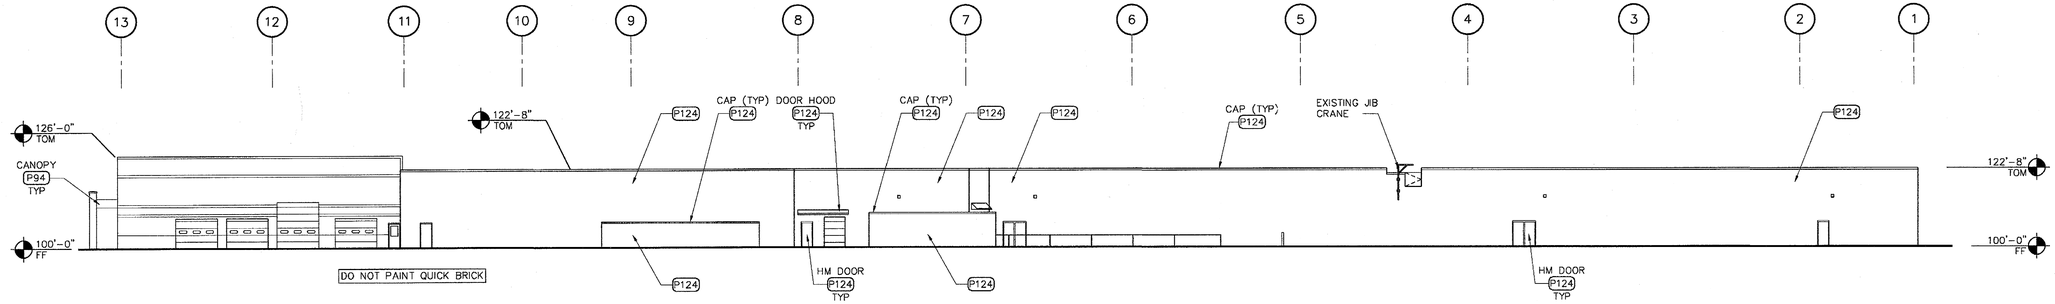

EXISTING SOUTH ELEVATION

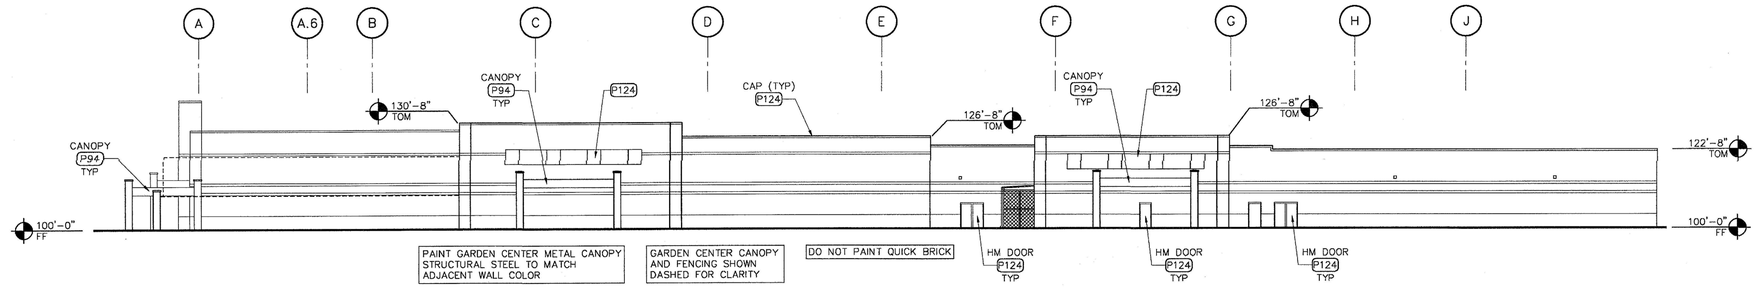

EXISTING WEST ELEVATION

KORB
© 2026 Korb and Associates, Inc.

5825 W HOPE AVENUE APPENDIX

ADDITIONAL SUPPORTING INFORMATION & DOCUMENTS

APPENDIX 6: PROPOSED ELEVATIONS

KORB
© 2026 Korb and Associates, Inc.

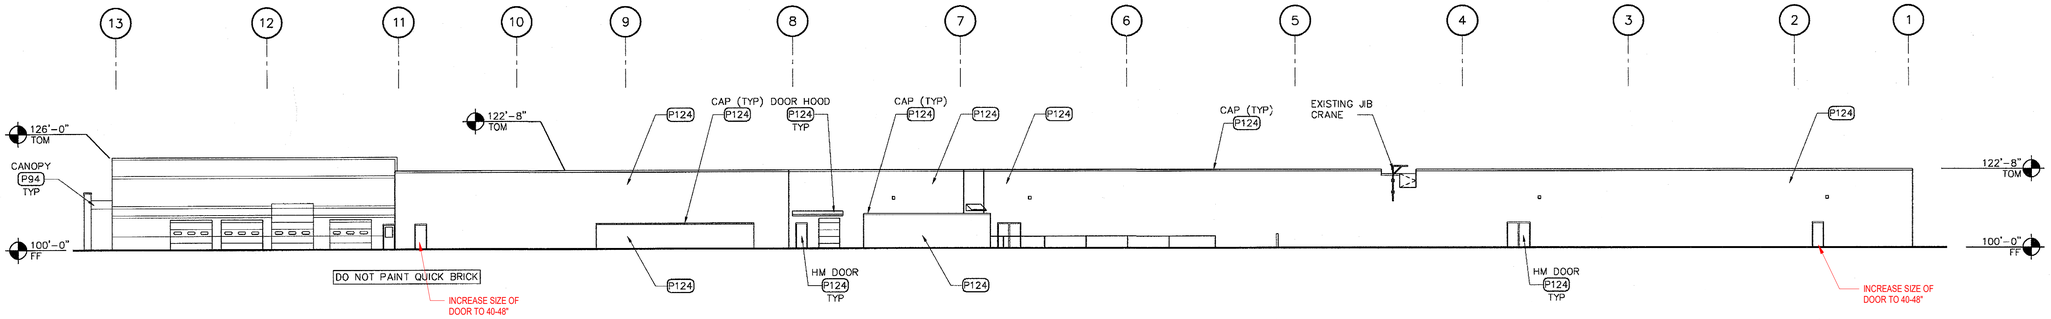

SOUTH ELEVATION

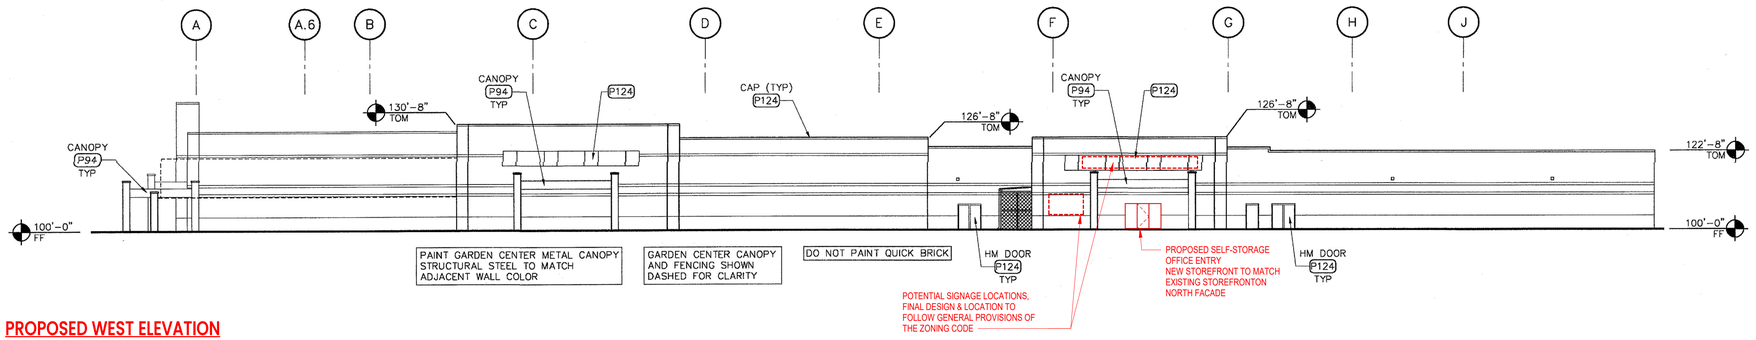

PROPOSED WEST ELEVATION

KORB
© 2026 Korb and Associates, Inc.

5825 W HOPE AVENUE APPENDIX

ADDITIONAL SUPPORTING INFORMATION & DOCUMENTS

APPENDIX 7: EXISTING SITE PHOTOGRAPHS

KORB
© 2026 Korb and Associates, Inc.

SOUTHWEST CORNER OF EXISTING BUILDING

SOUTH SIDE OF EXISTING BUILDING

SOUTH SIDE OF EXISTING BUILDING

LOOKING NORTH AT WEST PARKING LOT

OPEN GREEN SPACE AT EAST SIDE OF BUILDING
LOCATION OF FUTURE CITY OF MKE PARKING

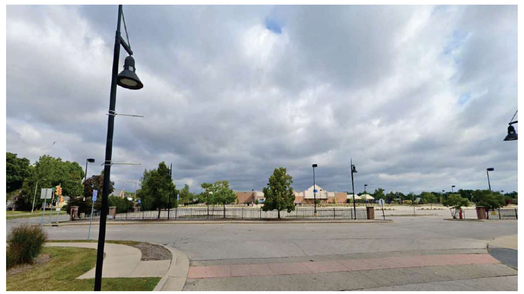

LOCATED AT NORTHWEST CORNER OF EXISTING BUILDING LOOKING NORTH INTO PARKING

LOCATED AT NORTHEAST CORNER OF NORTH PARKING LOT LOOKING SOUTH TOWARD EXISTING BUILDING

LOCATED AT NORTHWEST CORNER OF NORTH PARKING LOT LOOKING SOUTH ALONG N 60TH ST.

LOCATED AT NORTHWEST CORNER OF EXISTING BUILDING LOOKING NORTH INTO PARKING

NOTE: ALL IMAGES TAKEN JULY 2024

EXISTING WALMART - SITE PHOTOGRAPHS

MIDTOWN CENTER - FORMER WALMART SELF-STORAGE PROPOSAL

4.13.2026 (REVISED 5.4.2026)

KORB
© 2026 Korb and Associates, Inc.

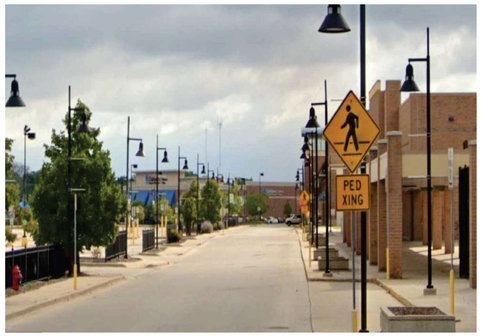

WEST TO EAST VIEW OF W HOPE AVE.

NORTH FACE OF EXISTING BUILDING

WEST TO EAST VIEW OF W HOPE AVE. IN FRONT OF EXISTING GREENHOUSES

NORTH SIDE OF BUILDING LOOKING WEST

NORTH SIDE OF EXISTING BUILDING - FORMER WALMART ENTRANCE

NORTH SIDE OF EXISTING BUILDING - WEST END

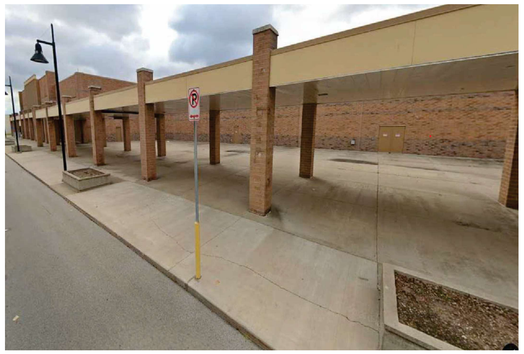

NORTH FACE OF BUILDING - COLONNADE

WEST SIDE OF EXISTING BUILDING

NORTHWEST SIDE OF BUILDING - EXISTING GREENHOUSES

WEST SIDE OF EXISTING BUILDING

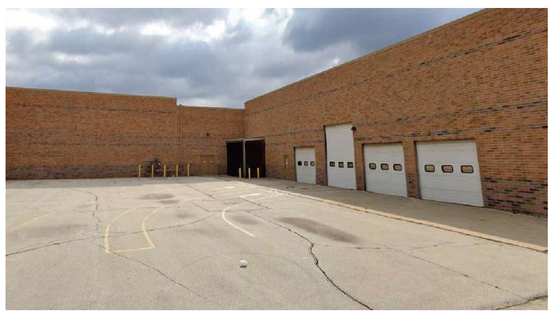

WEST SIDE OF EXISTING BUILDING - AUTOMOTIVE ENTRANCES/EXITS
EXISTING DOORS WILL BE UTILIZED FOR DRIVE-THRU UNLOADING AREA

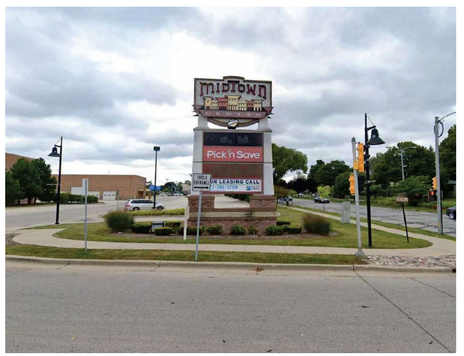

EXISTING MIDTOWN CENTER SIGNAGE AT W HOPE AVE / N 60TH STREET

NOTE: ALL IMAGES TAKEN JULY 2024

EXISTING WALMART - SITE PHOTOGRAPHS

MIDTOWN CENTER - FORMER WALMART SELF-STORAGE PROPOSAL

4.13.2026 (REVISED 5.4.2026)

KORB
© 2026 Korb and Associates, Inc.

5825 W HOPE AVENUE APPENDIX

ADDITIONAL SUPPORTING INFORMATION & DOCUMENTS

APPENDIX 8: FORMER WALMART SITE & FLOOR PLANS

KORB
© 2026 Korb and Associates, Inc.

EXISTING AERIAL IMAGE OF SITE (OUTLINED IN RED)

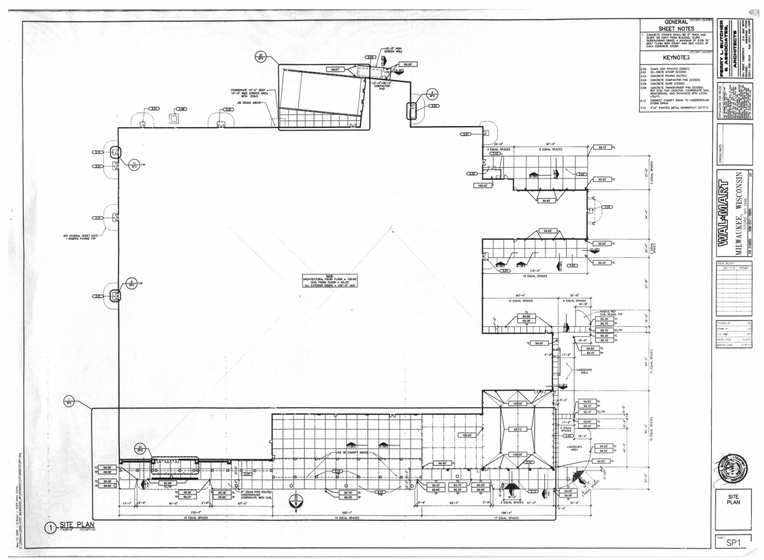

EXISTING WALMART SITE PLAN

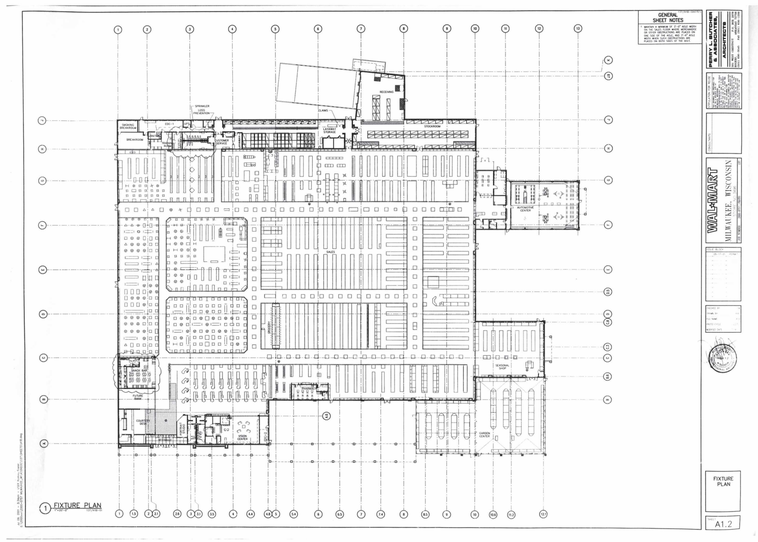

EXISTING WALMART FIXTURE PLAN

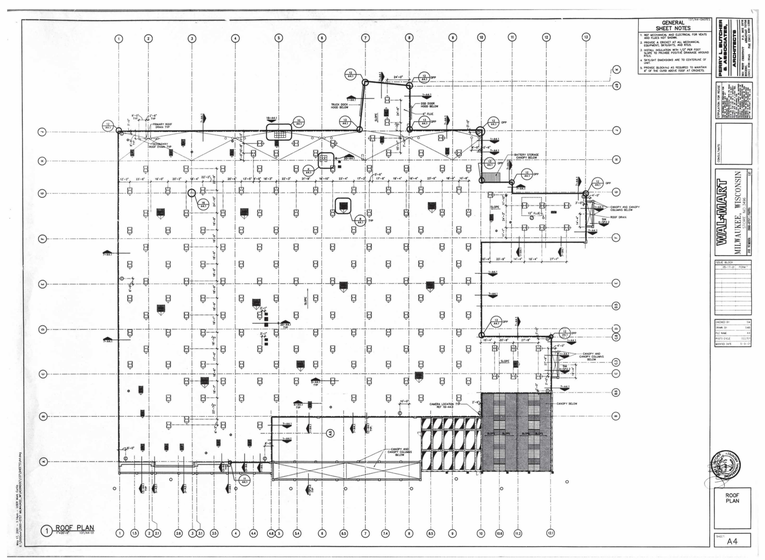

EXISTING WALMART ROOF PLAN

EXISTING WALMART - FORMER WALMART SITE & FLOOR PLANS

MIDTOWN CENTER - FORMER WALMART SELF-STORAGE PROPOSAL

4.13.2026 (REVISED 5.4.2026)

KORB
© 2026 Korb and Associates, Inc

5825 W HOPE AVENUE APPENDIX

ADDITIONAL SUPPORTING INFORMATION & DOCUMENTS

APPENDIX 9: PROPOSED CONCEPTUAL RENDERINGS OF MILWAUKEE PUBLIC LIBRARY & CITY OF MKE SPACE

KORB
© 2026 Korb and Associates, Inc.

MIDTOWN_CONCEPTUAL EXISTING WALMART FACADE UPGRADE

KORB

MIDTOWN_CONCEPTUAL EXISTING WALMART FACADE UPGRADE

KORB

MIDTOWN_CONCEPTUAL EXISTING WALMART FACADE UPGRADE

KORB

MIDTOWN_CONCEPTUAL EXISTING WALMART FACADE UPGRADE

KORB