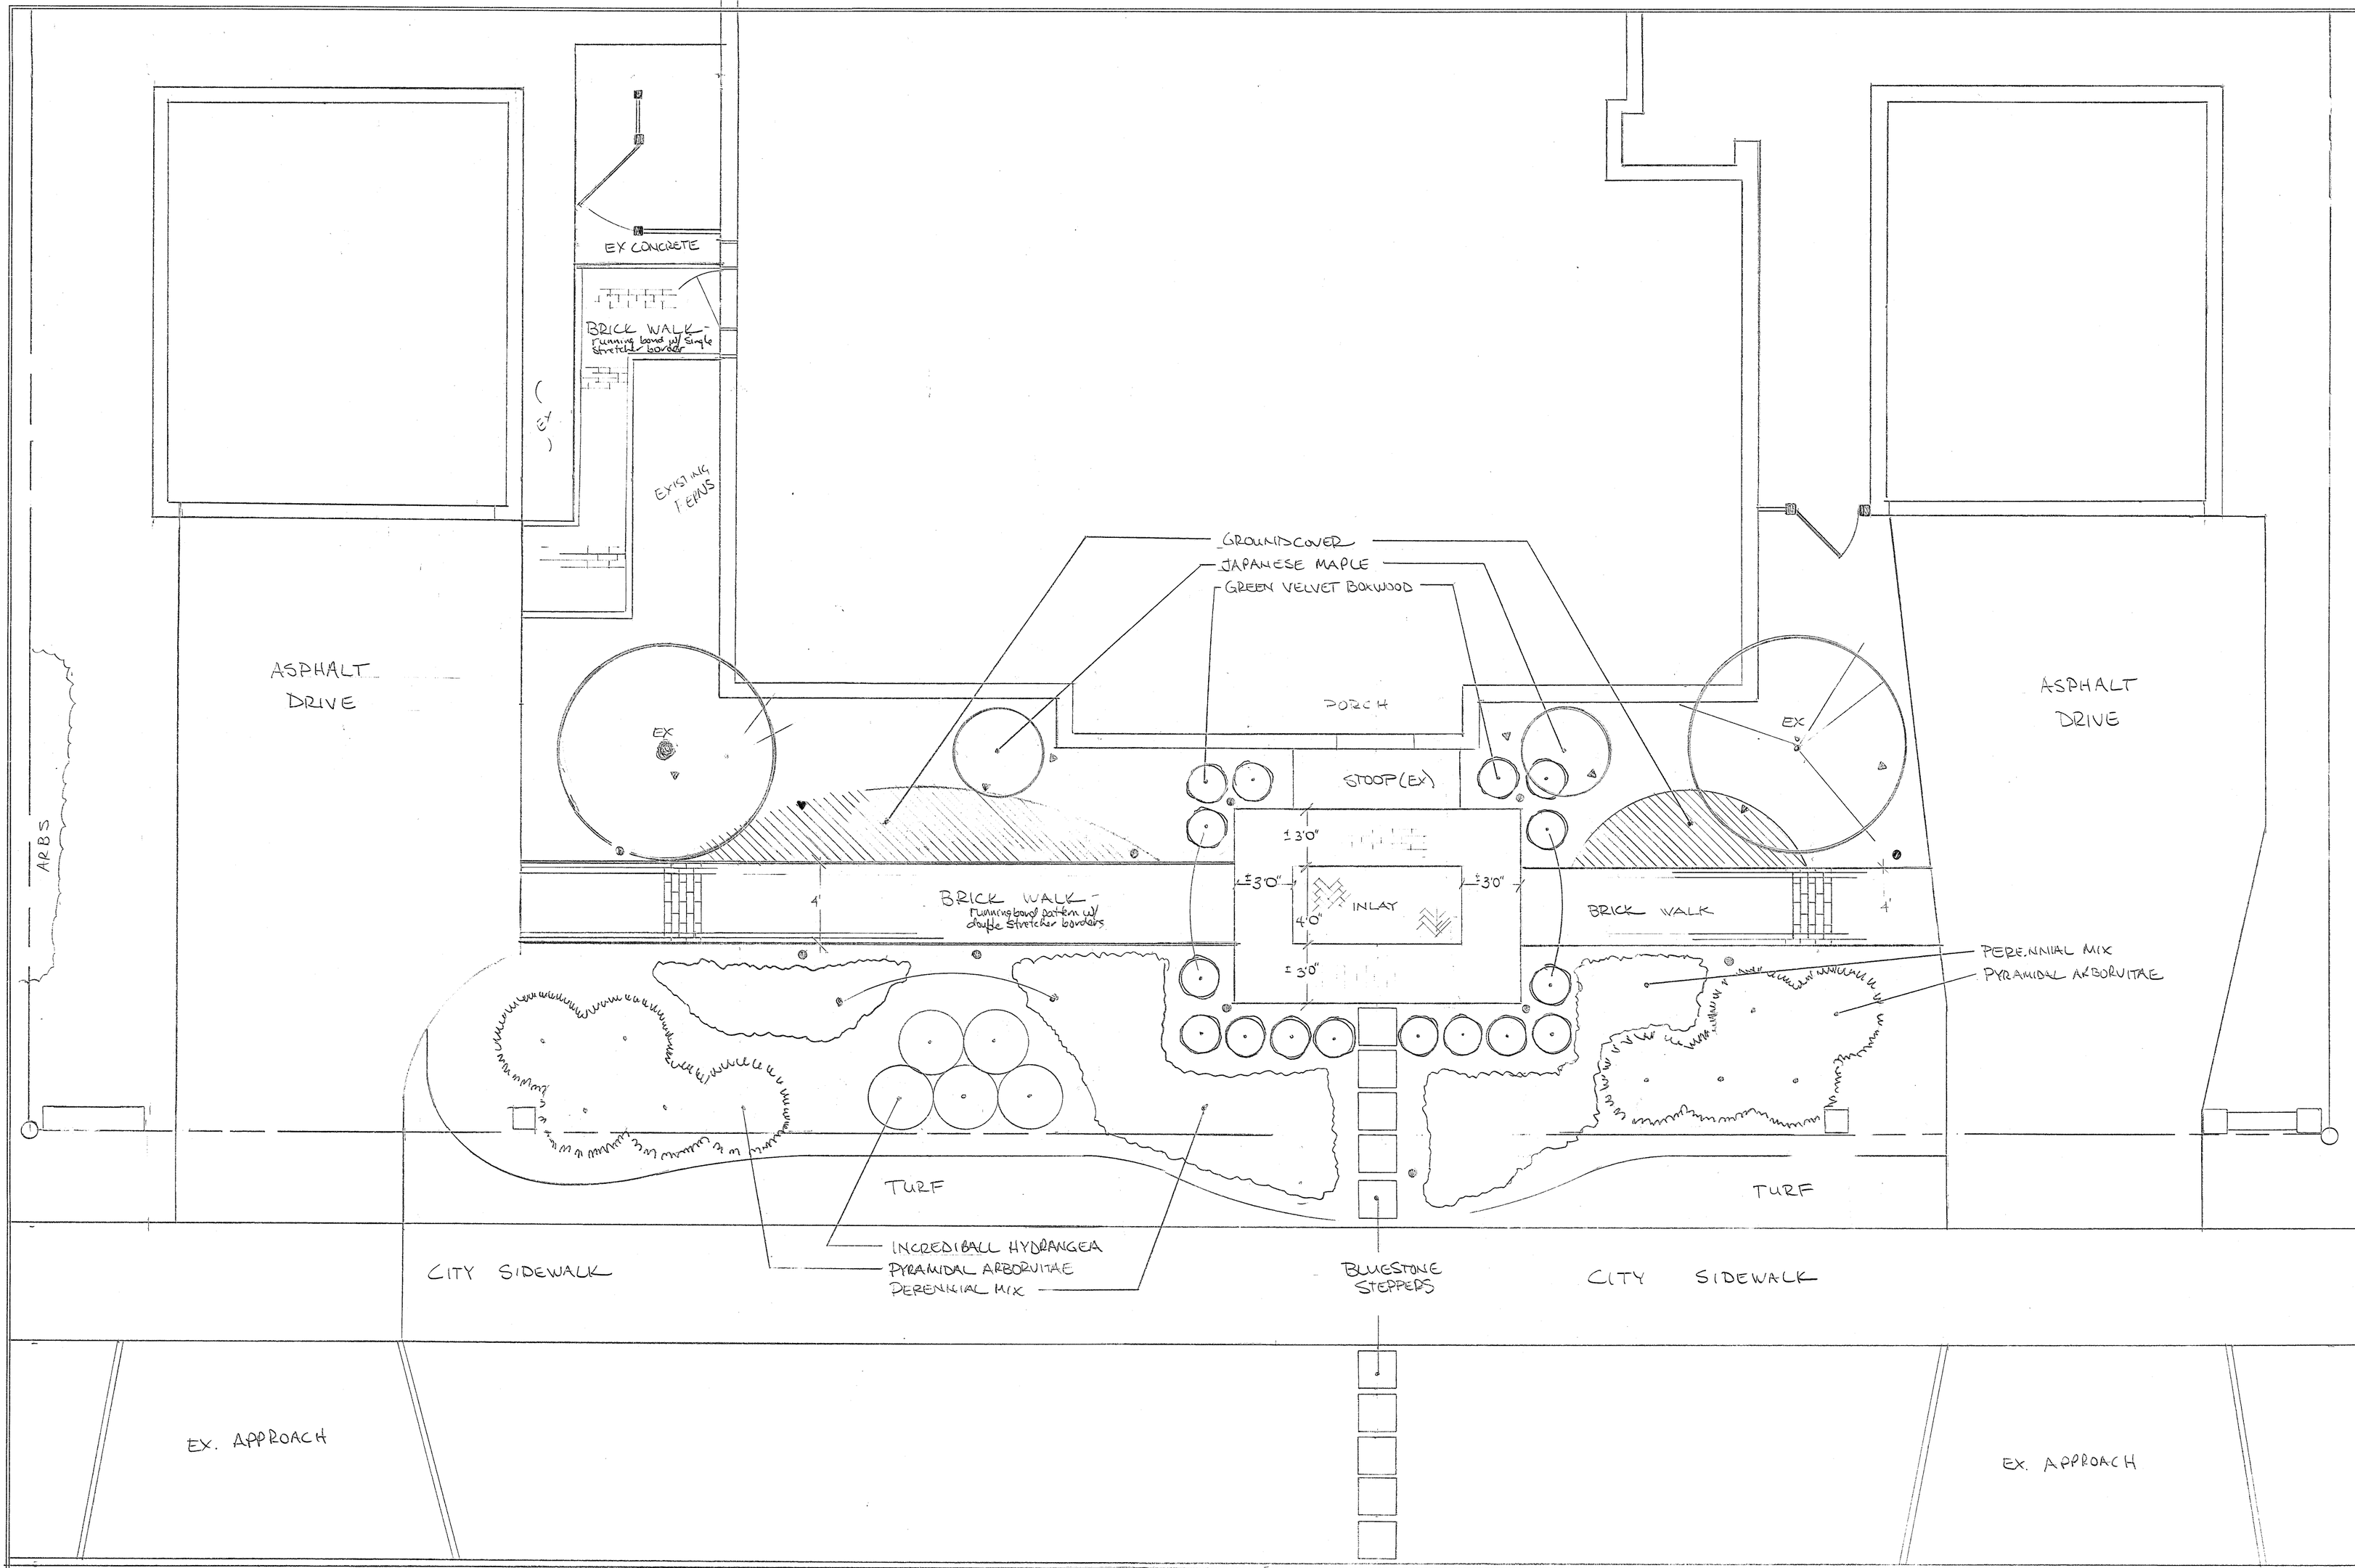

LOW VOLTAGE LIGHTING KEY:

▽ UP LIGHT	8
⊛ PATH LIGHT	12

NOTICE: These drawings and designs therein are the exclusive property of The Secret Garden and are protected by copyright. Any reproduction without written consent from The Secret Garden will result in legal action. All contractors shall be responsible for meeting state and local building codes. Any discrepancies between plans and existing conditions shall immediately be reported to The Secret Garden.

OWNER'S APPROVAL: I have reviewed all of the above plans and hereby certify that they conform to all respects to my design criteria and are approved.

SIGNATURE: _____ **DATE:** _____

These drawings may have been reproduced at a size different than originally drawn. Owner and Designer assume no responsibility for use of incorrect scale.

NANCY MORGAN

2408 N TOWNE AVE

MILWAUKEE, WI 53211

Date: 11.10.17
Drawn By: MSB
Scale: 1/4" = 1'-0"
Revisions: 01.27.17
02.21.17

The Secret Garden
GARDEN DESIGN / CONSTRUCTION AND MAINTENANCE
7501 W. Donges Bay Road • Mequon, Wisconsin 53092
(414) 351-5370 office • (414) 531-2920 mobile
www.TheSecretGardenLandscape.com

Sheet # 1
of 1