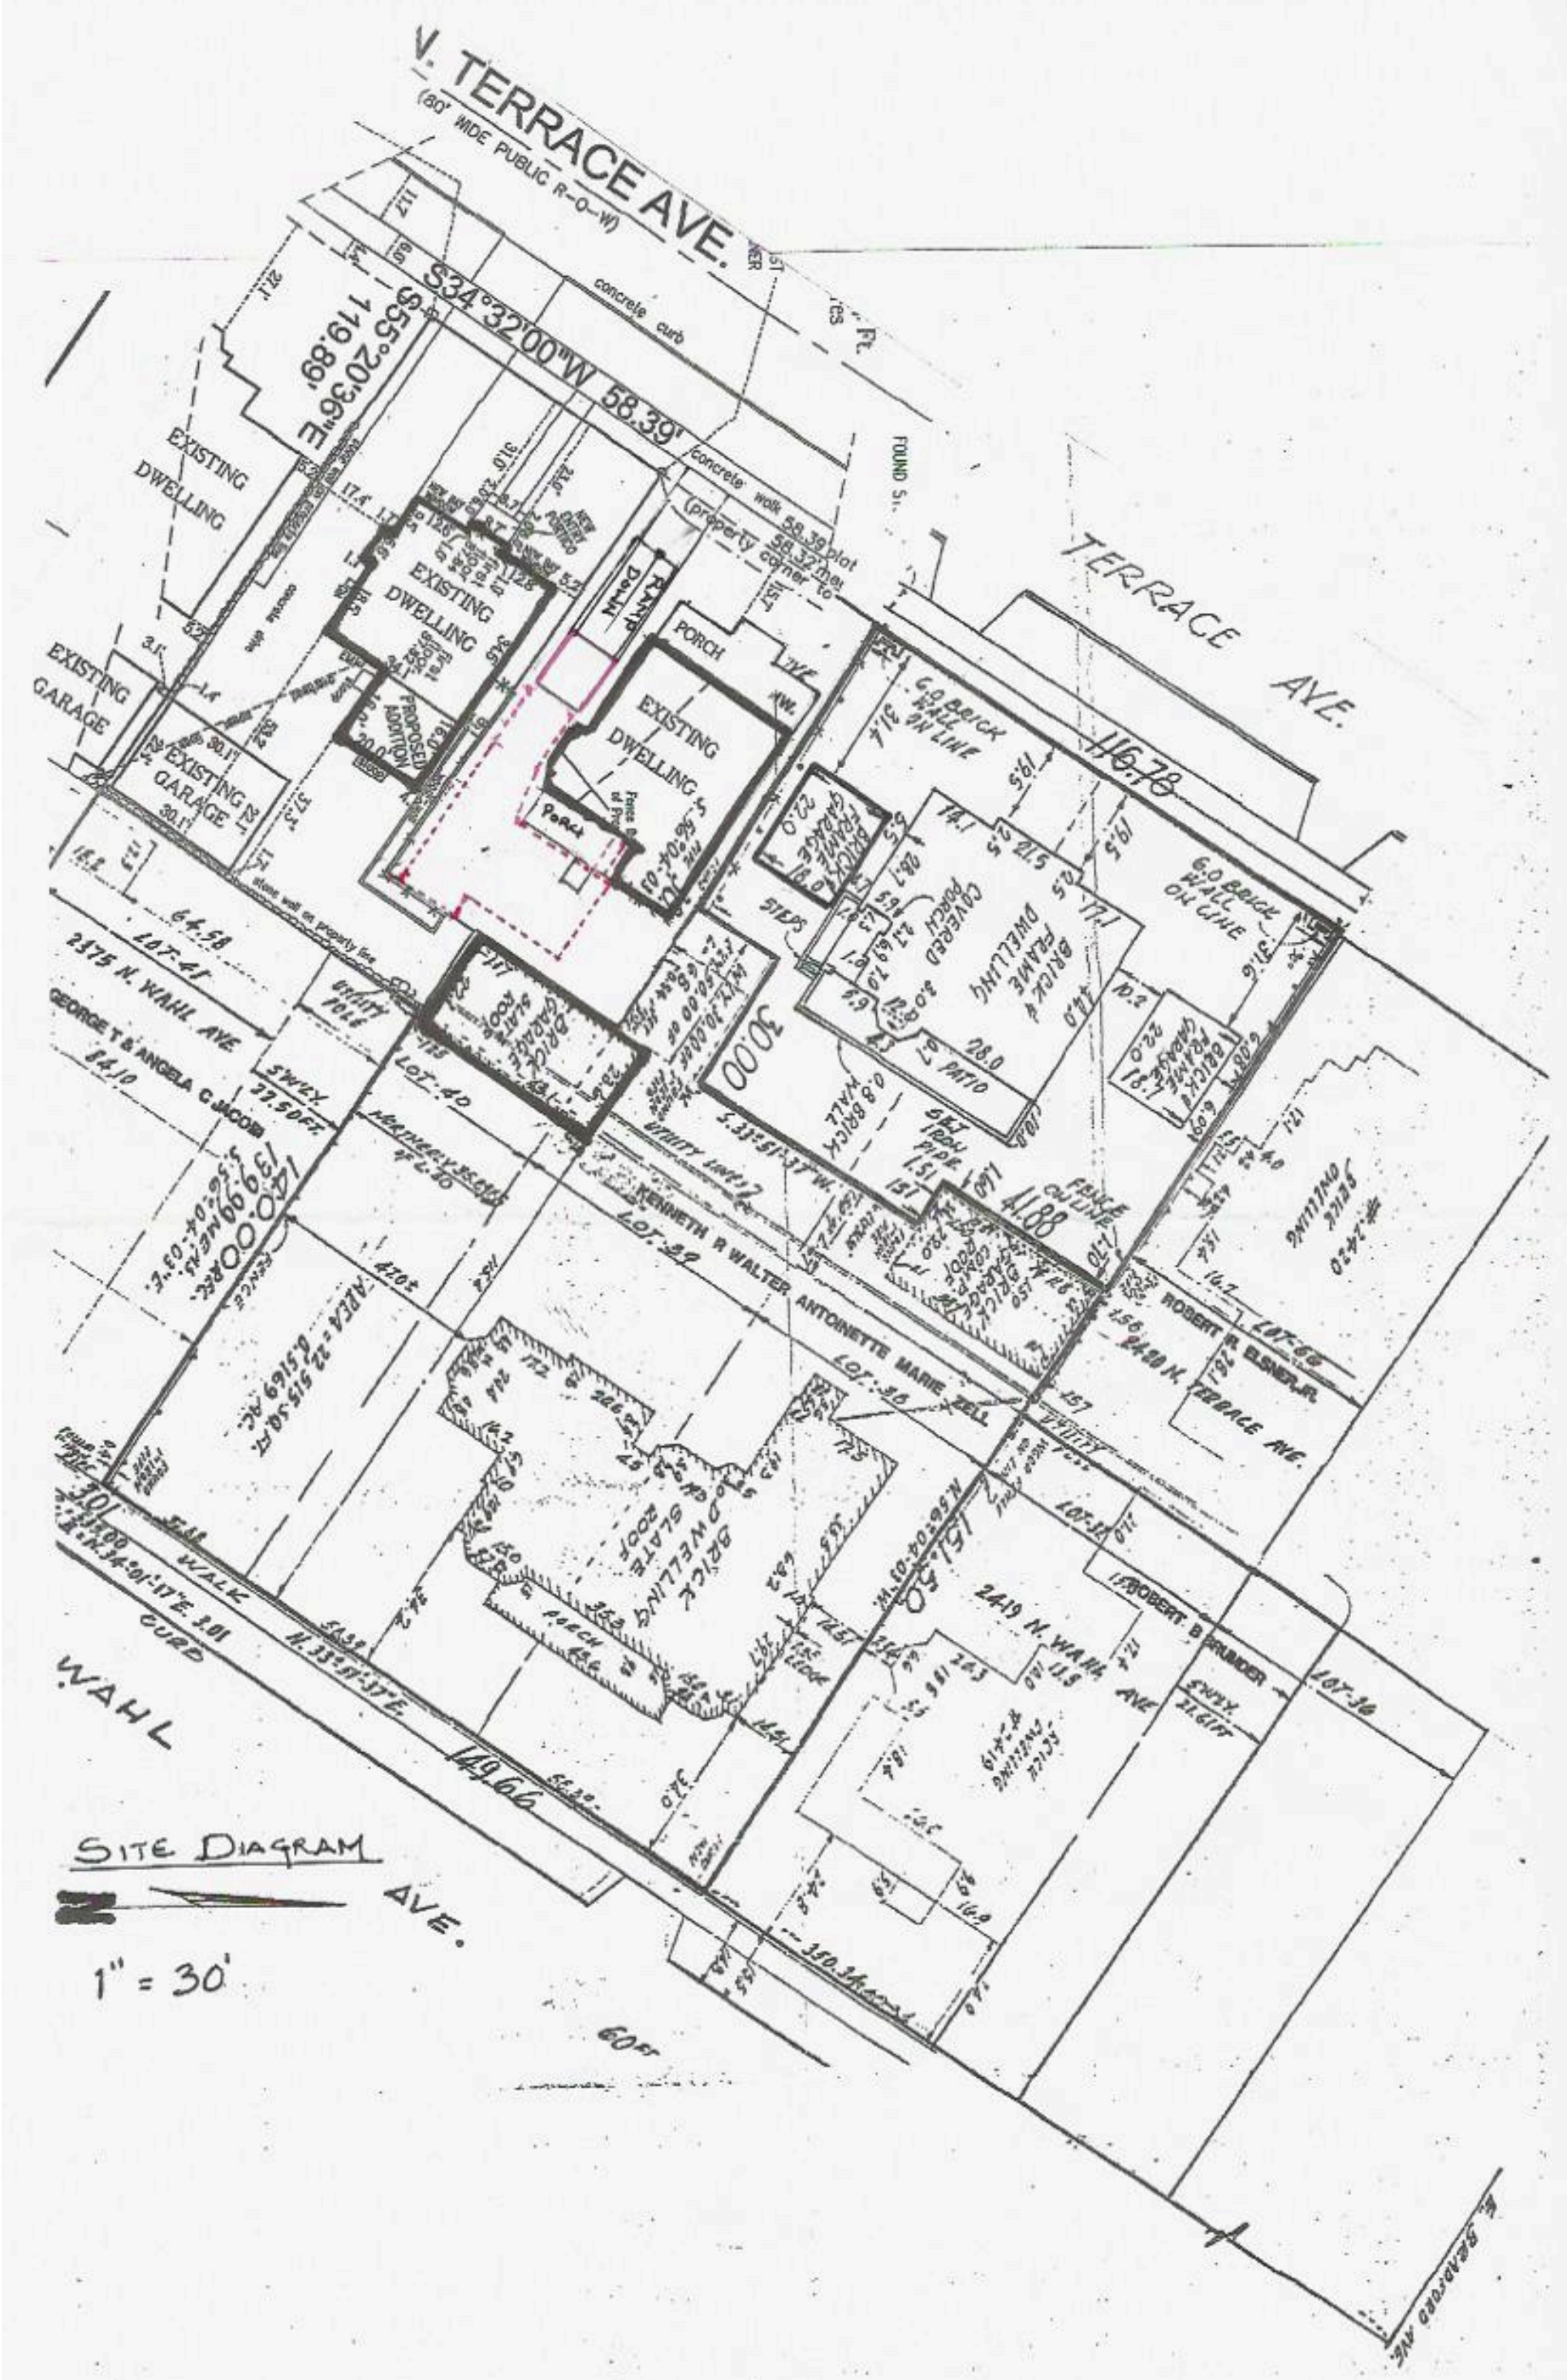
V. TERRACE AVE.
(80' WIDE PUBLIC R-O-W)
S34°32'00"W 58.39'
S55°20'36"E 119.89'
concrete curb
EXISTING DWELLING
EXISTING GARAGE
EXISTING DWELLING
PROPOSED ADDITION
PORCH
EXISTING DWELLING
PORCH
PATIO
TERRACE AVE.
116.78
6.0 BRICK WALL ON LINE
2375 N. WAHL AVE
GEORGE T & ANGELA C JACOBS
KENNETH R WALTER
ANTOINETTE MARIE ZELL
ROBERT R. ELSNER JR.
ROBERT B. BRUNDER
2419 N. WAHL AVE
WALK
CURB
WAHL
149.66
SITE DIAGRAM
1" = 30'
AVE.
60FT