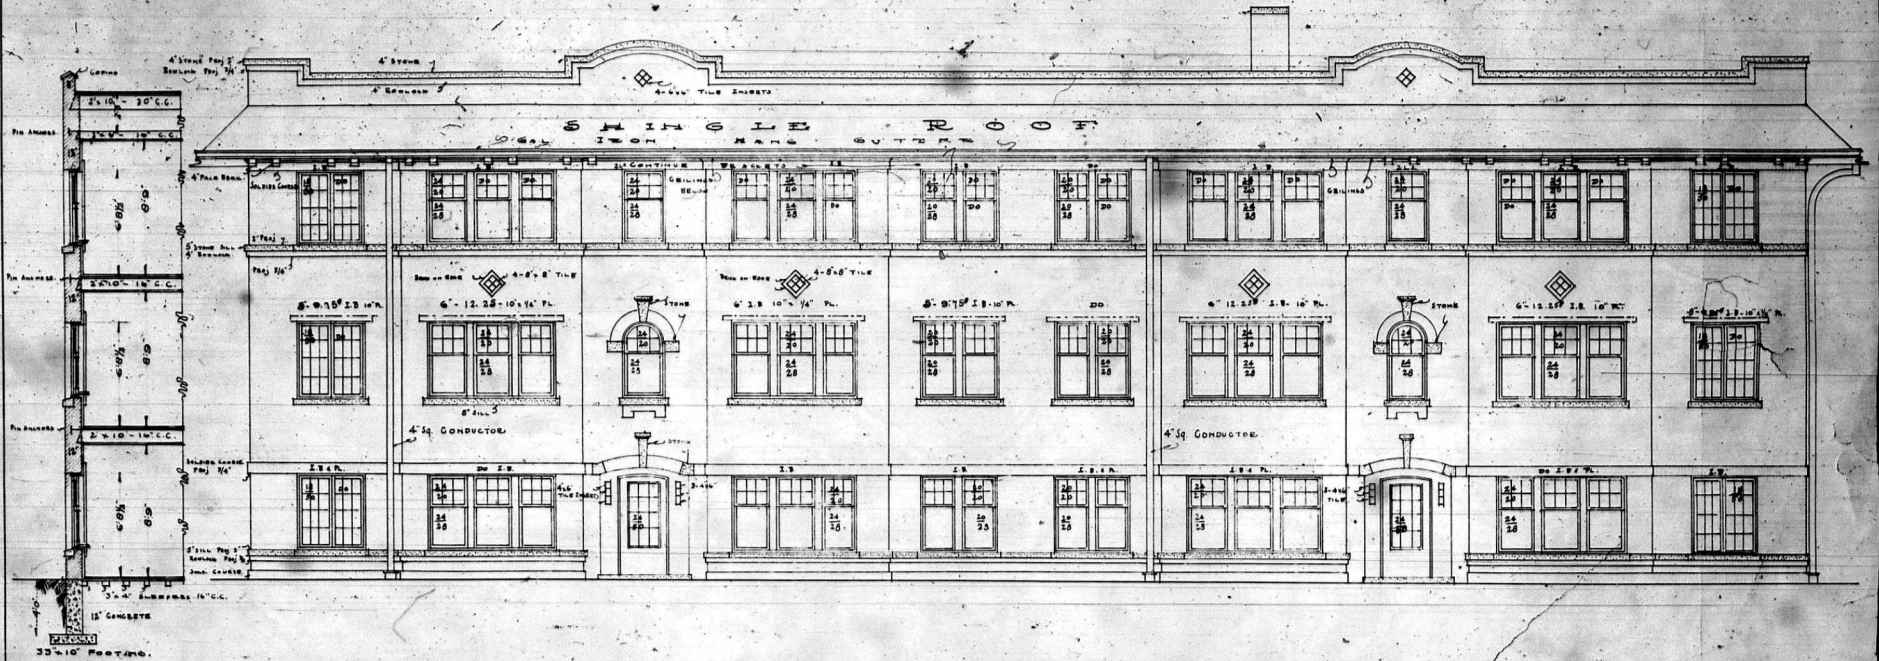

Job. 9
1922

SCALE 1/4 INCH = ONE FOOT.

CEDAR STR. ELEVATION

WM. HOFFMAN BUILDER.