FN 051489

GALENA SOUTH SUBDIVISION

Being a redivision of all of Block 16, including the vacated alleys in said Block 16 in B.K. Miller's Subdivision, all of Block 18 in Heiss Subdivision, all of Block 1 including the vacated alley in said Block 1 in the Subdivision of 5 Acres, and all of Block 9 including the vacated alley in said Block 9 in Hoskin's Subdivision, all being a part of the Northwest 1/4 of the Southwest 1/4 of Section 19, Township 7 North, Range 22 East, in the City of Milwaukee, Milwaukee County, Wisconsin.

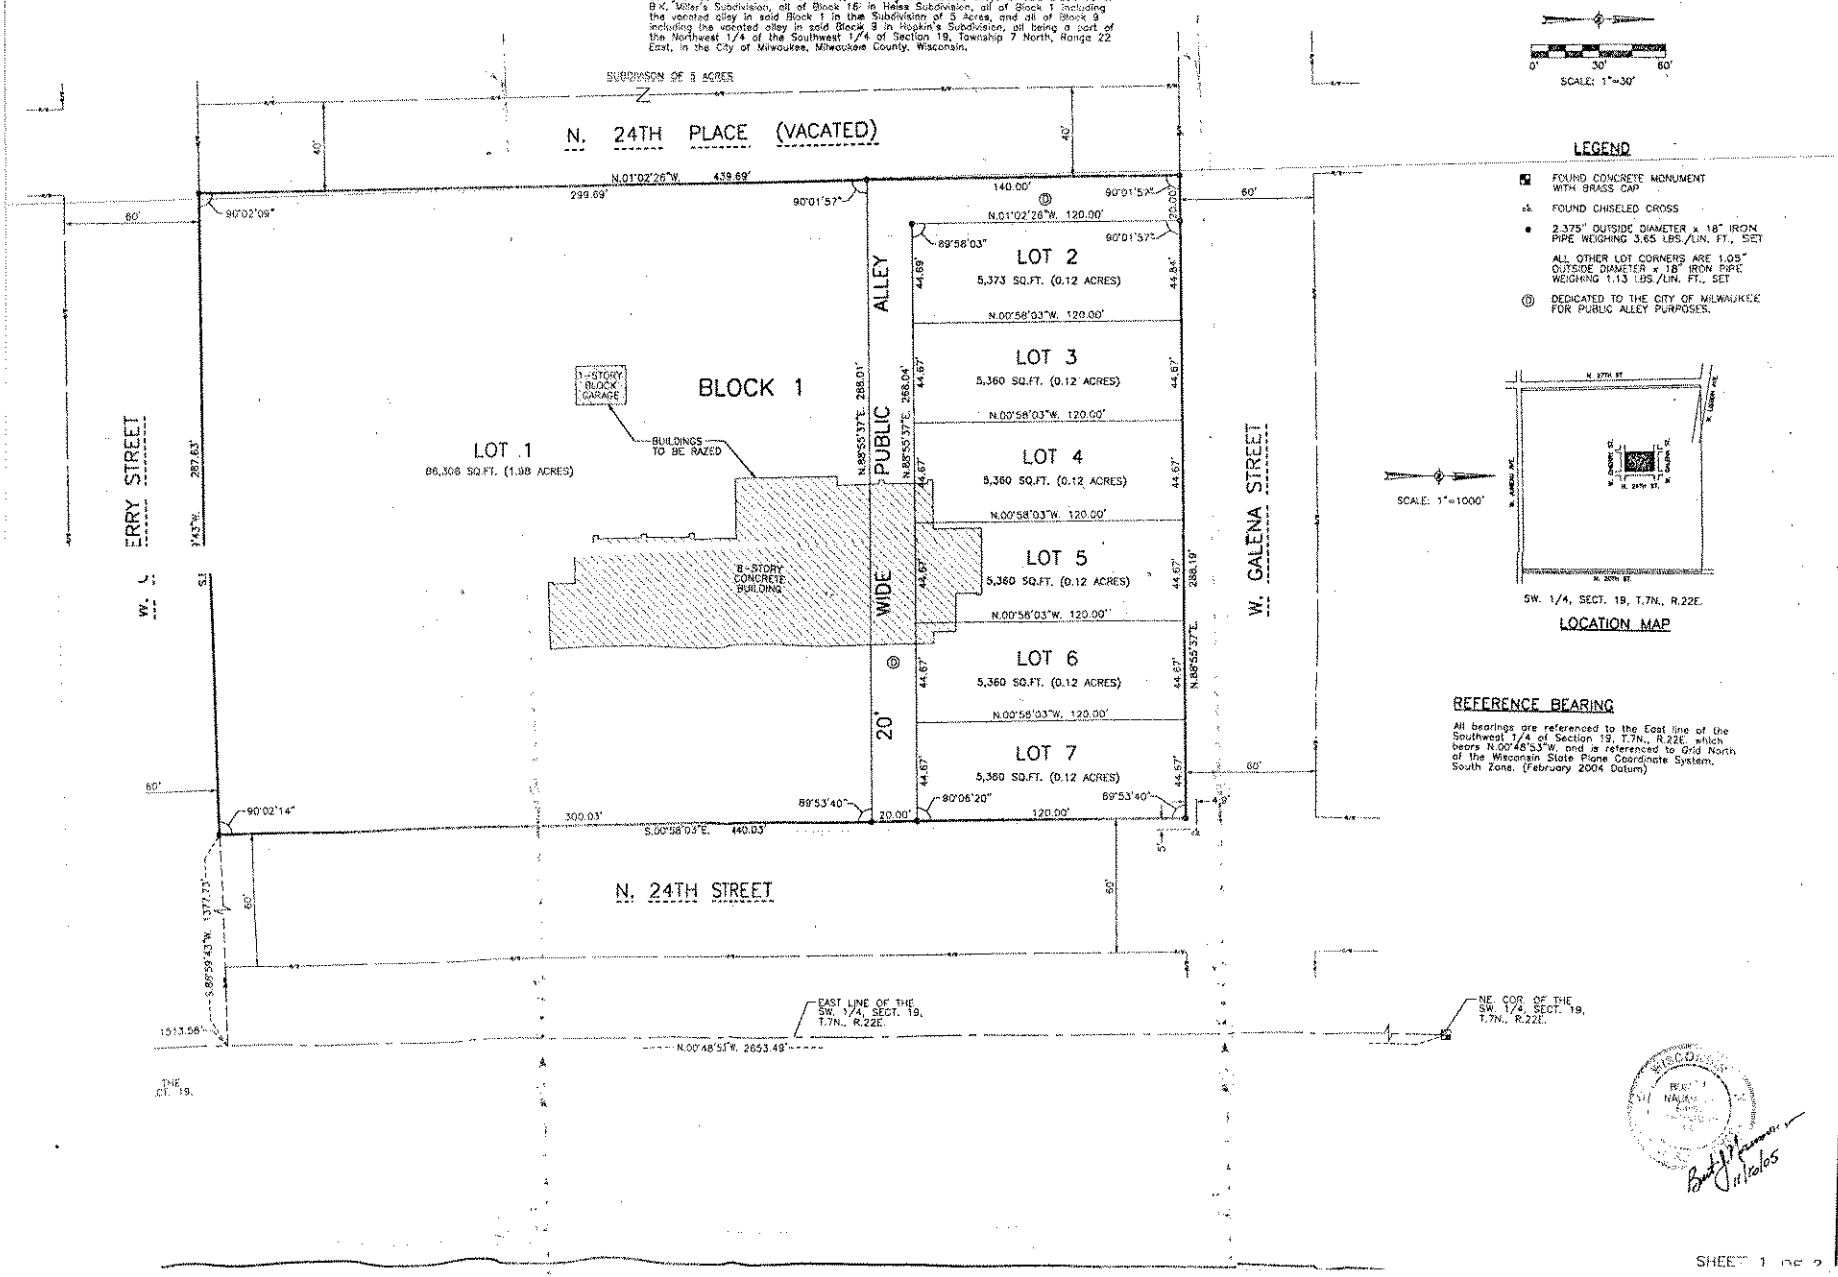

0' 30' 60'
SCALE: 1"=30'

LEGEND

- FOUND CONCRETE MONUMENT WITH BRASS CAP
- FOUND CHISELED CROSS
- 2.375" OUTSIDE DIAMETER x .18" IRON PIPE WEIGHING 3.65 LBS./LIN. FT., SET

ALL OTHER LOT CORNERS ARE 1.05" OUTSIDE DIAMETER x .18" IRON PIPE WEIGHING 1.13 LBS./LIN. FT., SET

(D) DEDICATED TO THE CITY OF MILWAUKEE FOR PUBLIC ALLEY PURPOSES.

SCALE: 1"=1000'

SW. 1/4, SECT. 19, T.7N., R.22E.

LOCATION MAP

REFERENCE BEARING

All bearings are referenced to the East line of the Southwest 1/4 of Section 19, T.7N., R.22E. which bears N.00°48'53"W. and is referenced to Grid North of the Wisconsin State Plane Coordinate System, South Zone, (February 2004 Datum)

WISCONSIN ... BERT J. ... NAUMANN ... S-2...

SHEET 1 OF 2