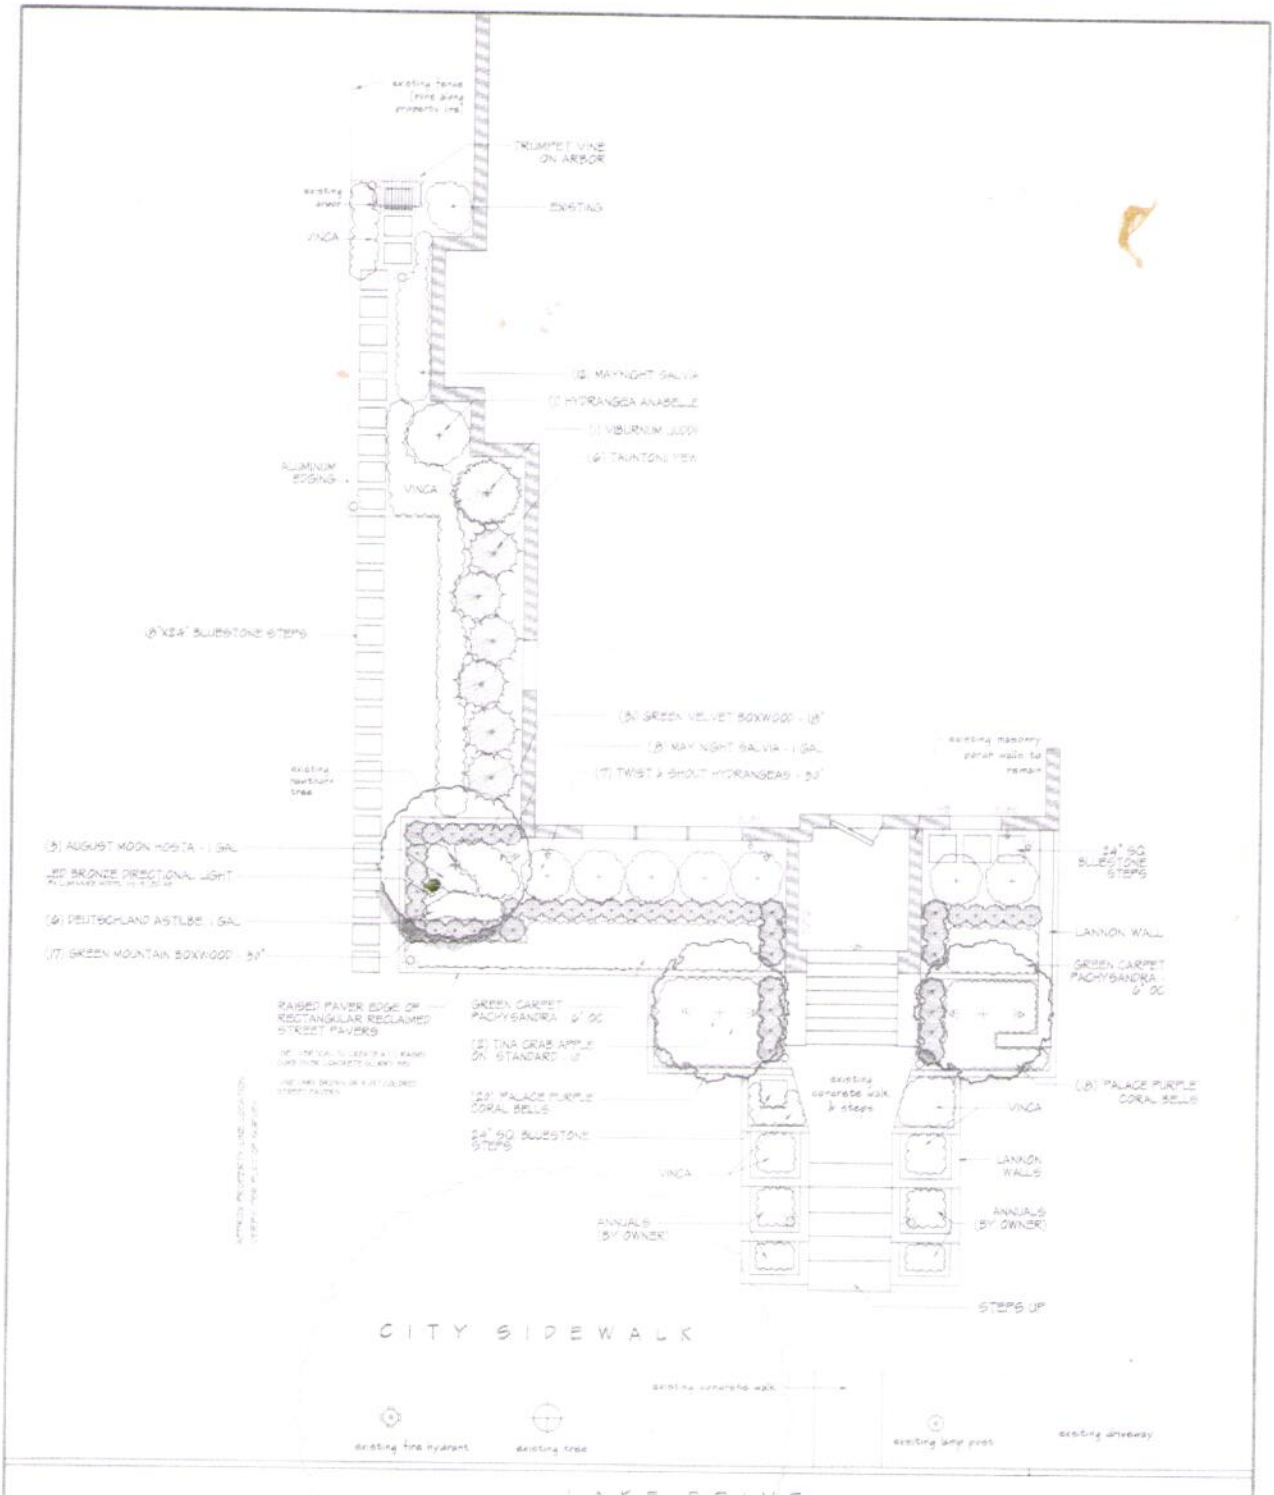

LIGHTING KEY:

- PATH LIGHT
- UPLIGHT

HAWKS LANDSCAPE

- LANDSCAPE ARCHITECTURE
- DESIGN & CONSTRUCTION
- LANDSCAPE MAINTENANCE
- TREE CARE & REMOVAL

12217 W. Watertown Plank Rd.
Wauwatosa, WI 53226

Phone: 414-258-5525
Fax: 414-258-9739

hawkslandscape.com
info@hawkslandscape.com

SCHIESL RESIDENCE

2655 N LAKE DRIVE - MILWAUKEE, WI

GARY URBAN
Designer/IR
8/8/16
Date
Scale

Revisions
Date | By | Description

Sheet #
Page