S.E. 1/4 SEC. 18, T.6N., R.22E. 551

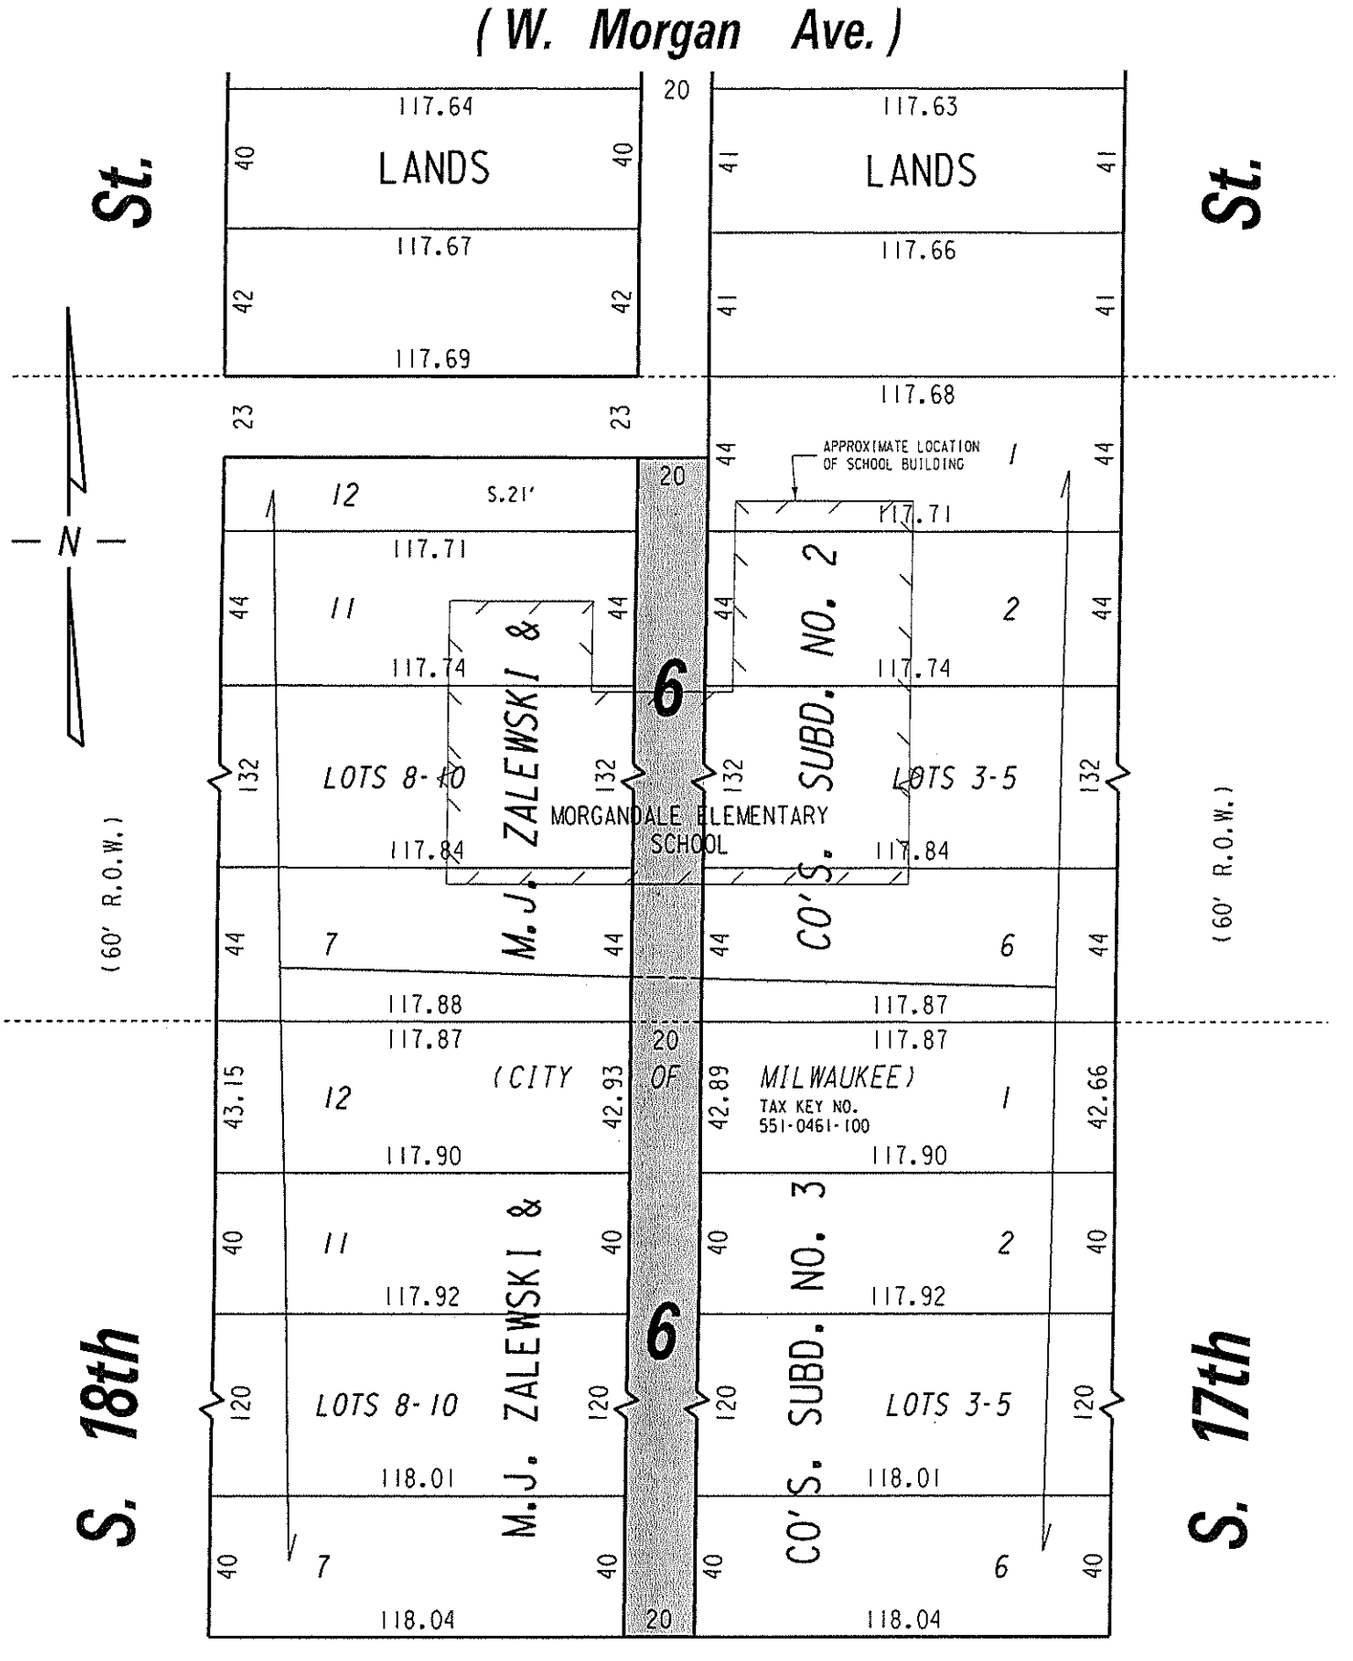

W. Wilbur (60' R.O.W.) Ave.

PORTION OF PUBLIC ALLEY (NOT IN USE) PROPOSED TO BE VACATED

EXHIBIT "A"

FILE NO. 110612

INFRASTRUCTURE SERVICES DIVISION

MILWAUKEE, WISCONSIN

ASSIGNED TO: W.E. FUCHS
DRAWN BY: W.E.F.
PROJECT/GRANT NO.: WK52337298
APPROVED BY:

CH'K'D. BY: W.E. FUCHS
DATE: OCT. 26, 2011
SCALE: 1" = 50'

13TH ALDERMANIC DISTRICT
ALD. TERRY L. WITKOWSKI

w:\eng\row\Unimproved row\ 13 Ald\ 72981301.dgn

Marcia Connell
CENTRAL DRAFTING & RECORDS MANAGER

CITY ENGINEER