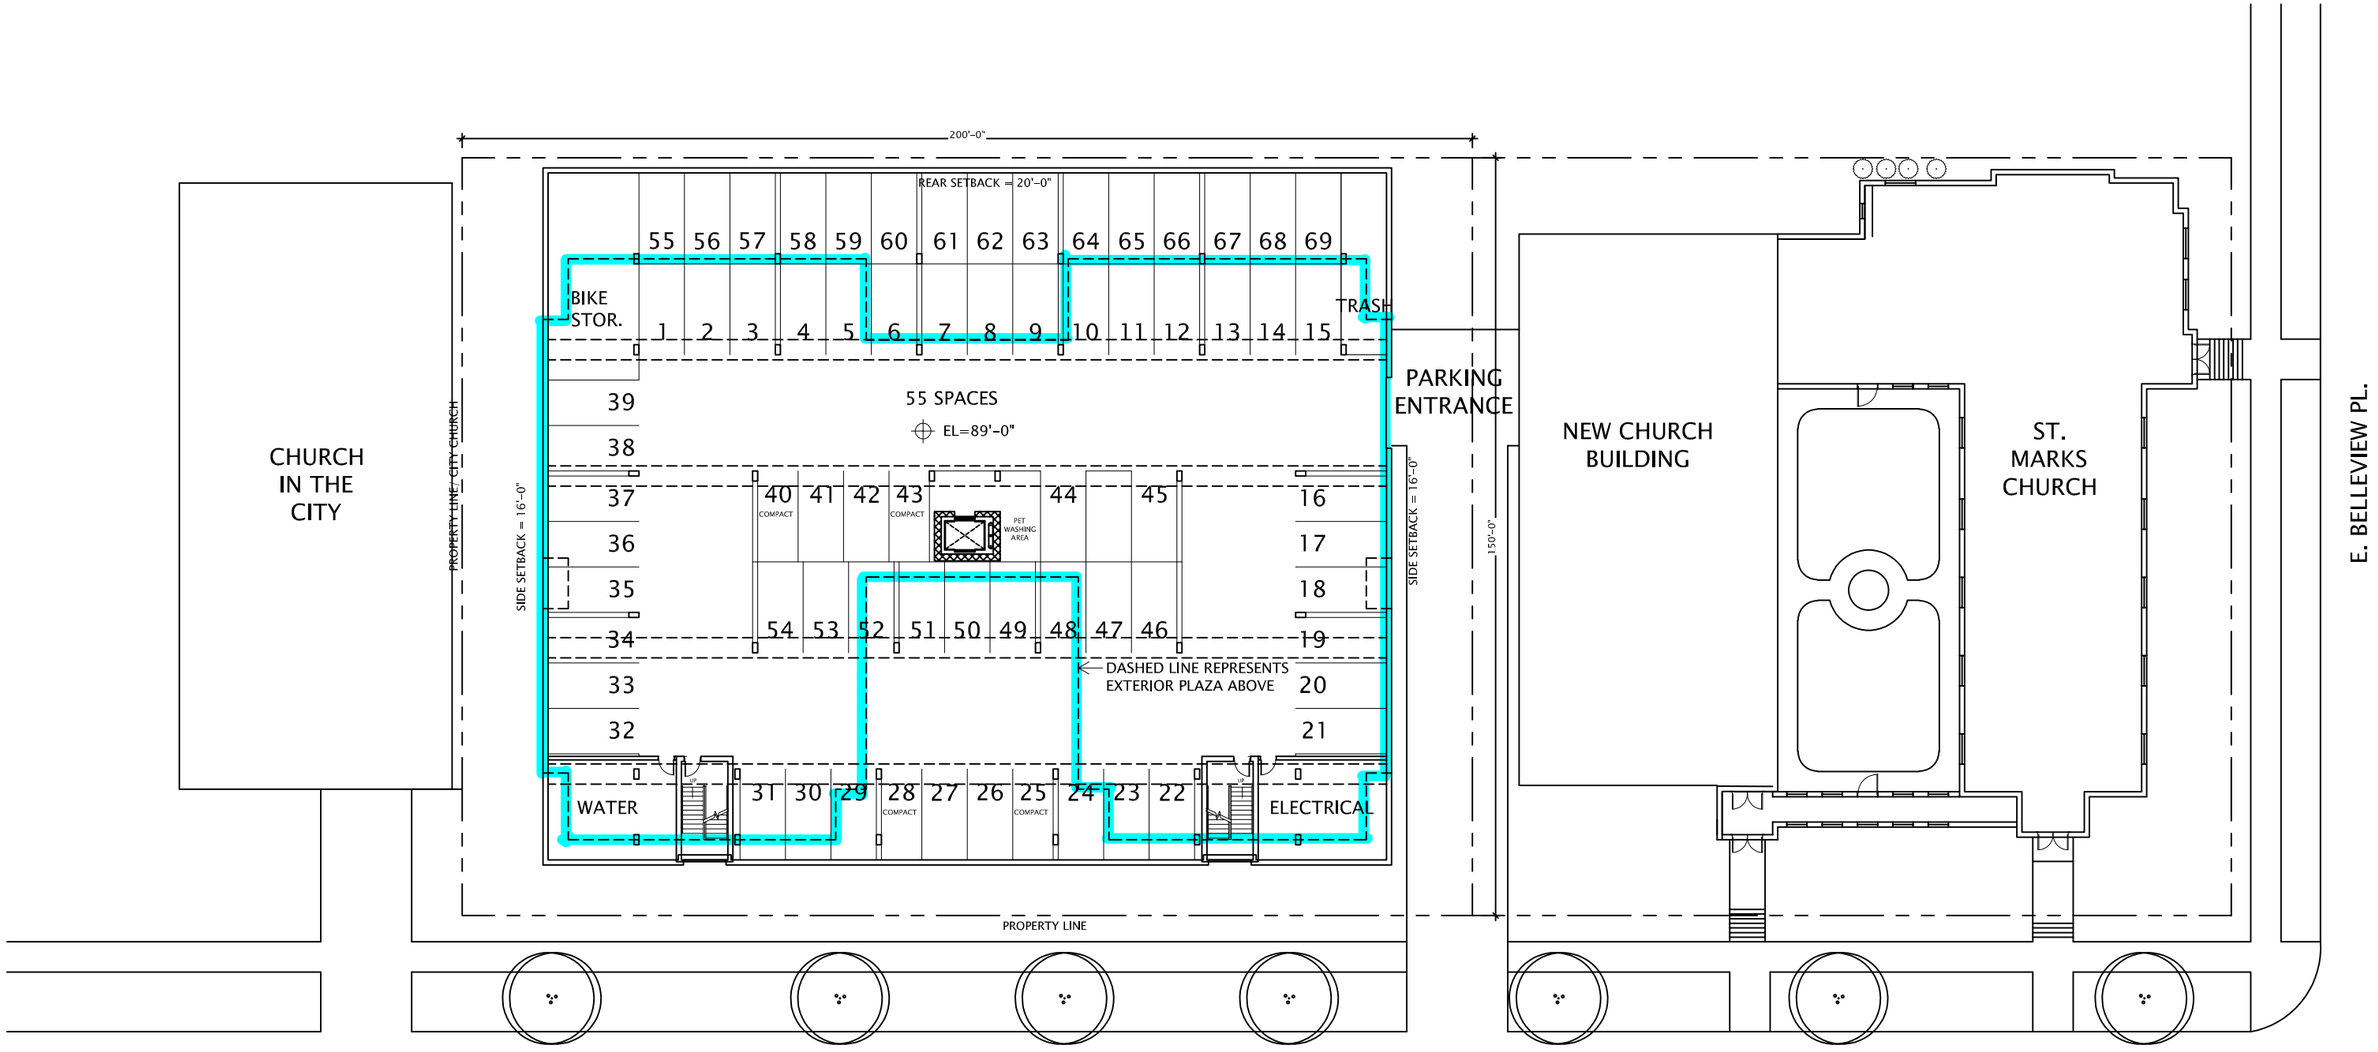

JLA ARCHITECTS

ST. MARKS RESIDENTIAL

CONCEPTUAL LOWER LEVEL PARKING PLAN

June 14th, 2022
1"=30' @ 11x17