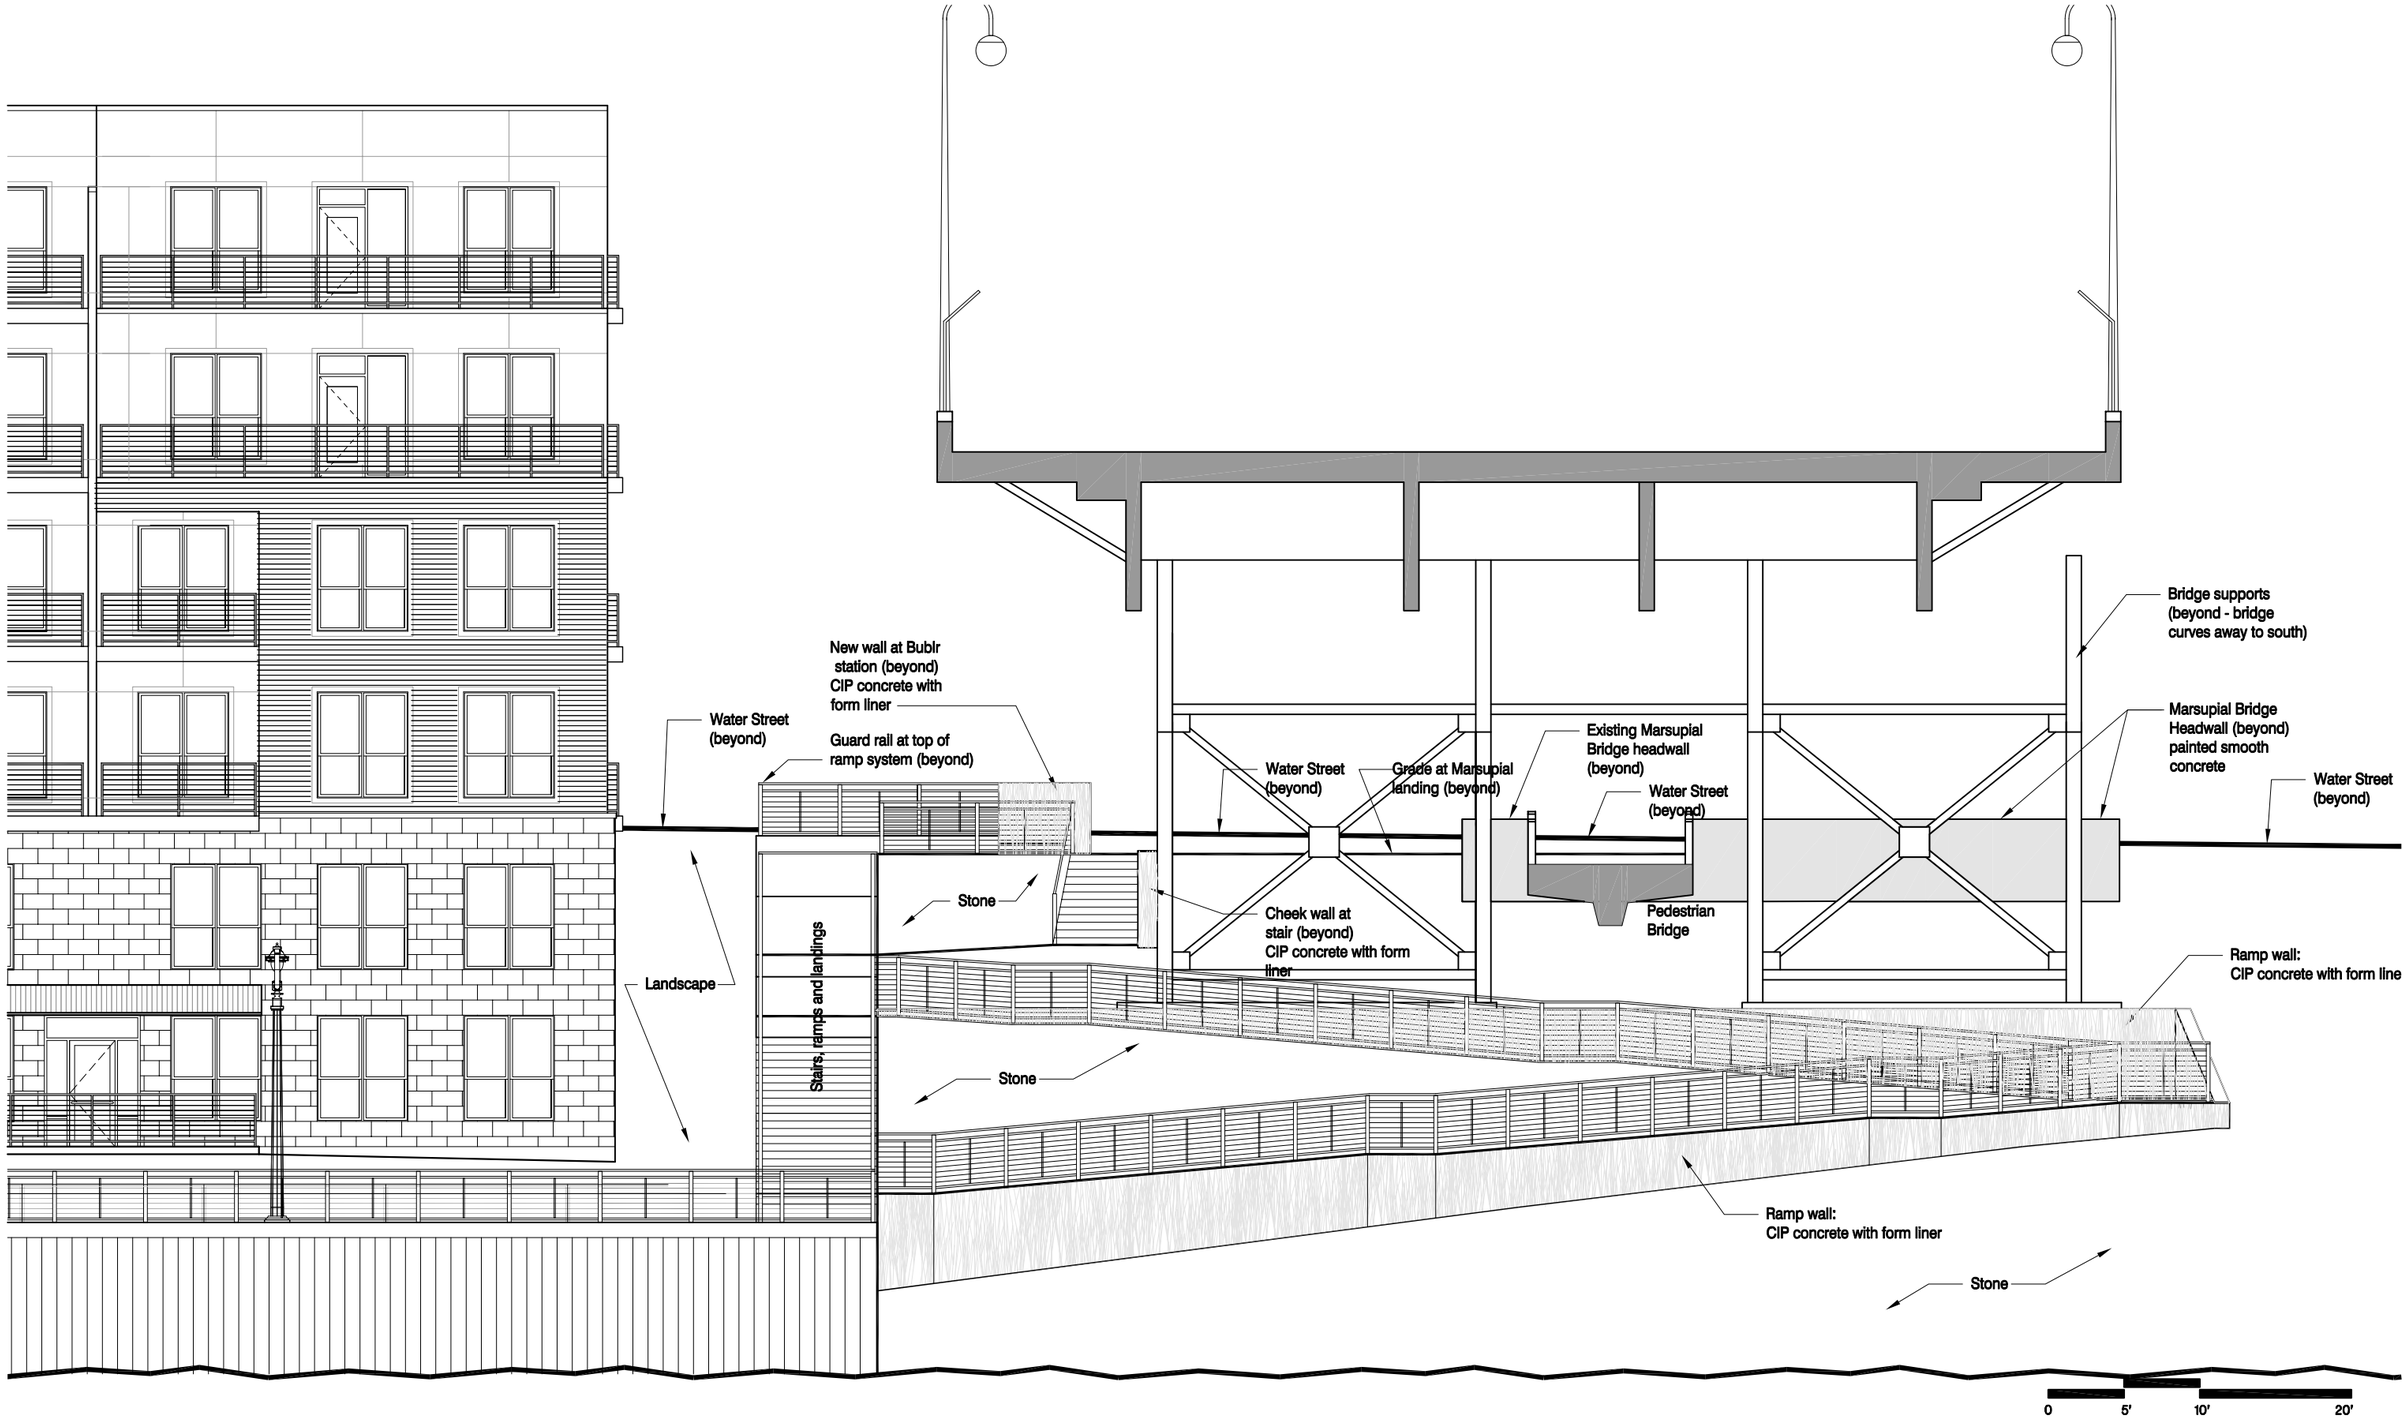

Atlantic Realty Partners

Water Street
Milwaukee, Wisconsin

Holton Street Connection from River

43 South Vail Avenue
Arlington Heights, Illinois 60005
Job No. 14027 © 2015

May 18, 2015

HKM ARCHITECTS + PLANNERS, INC.

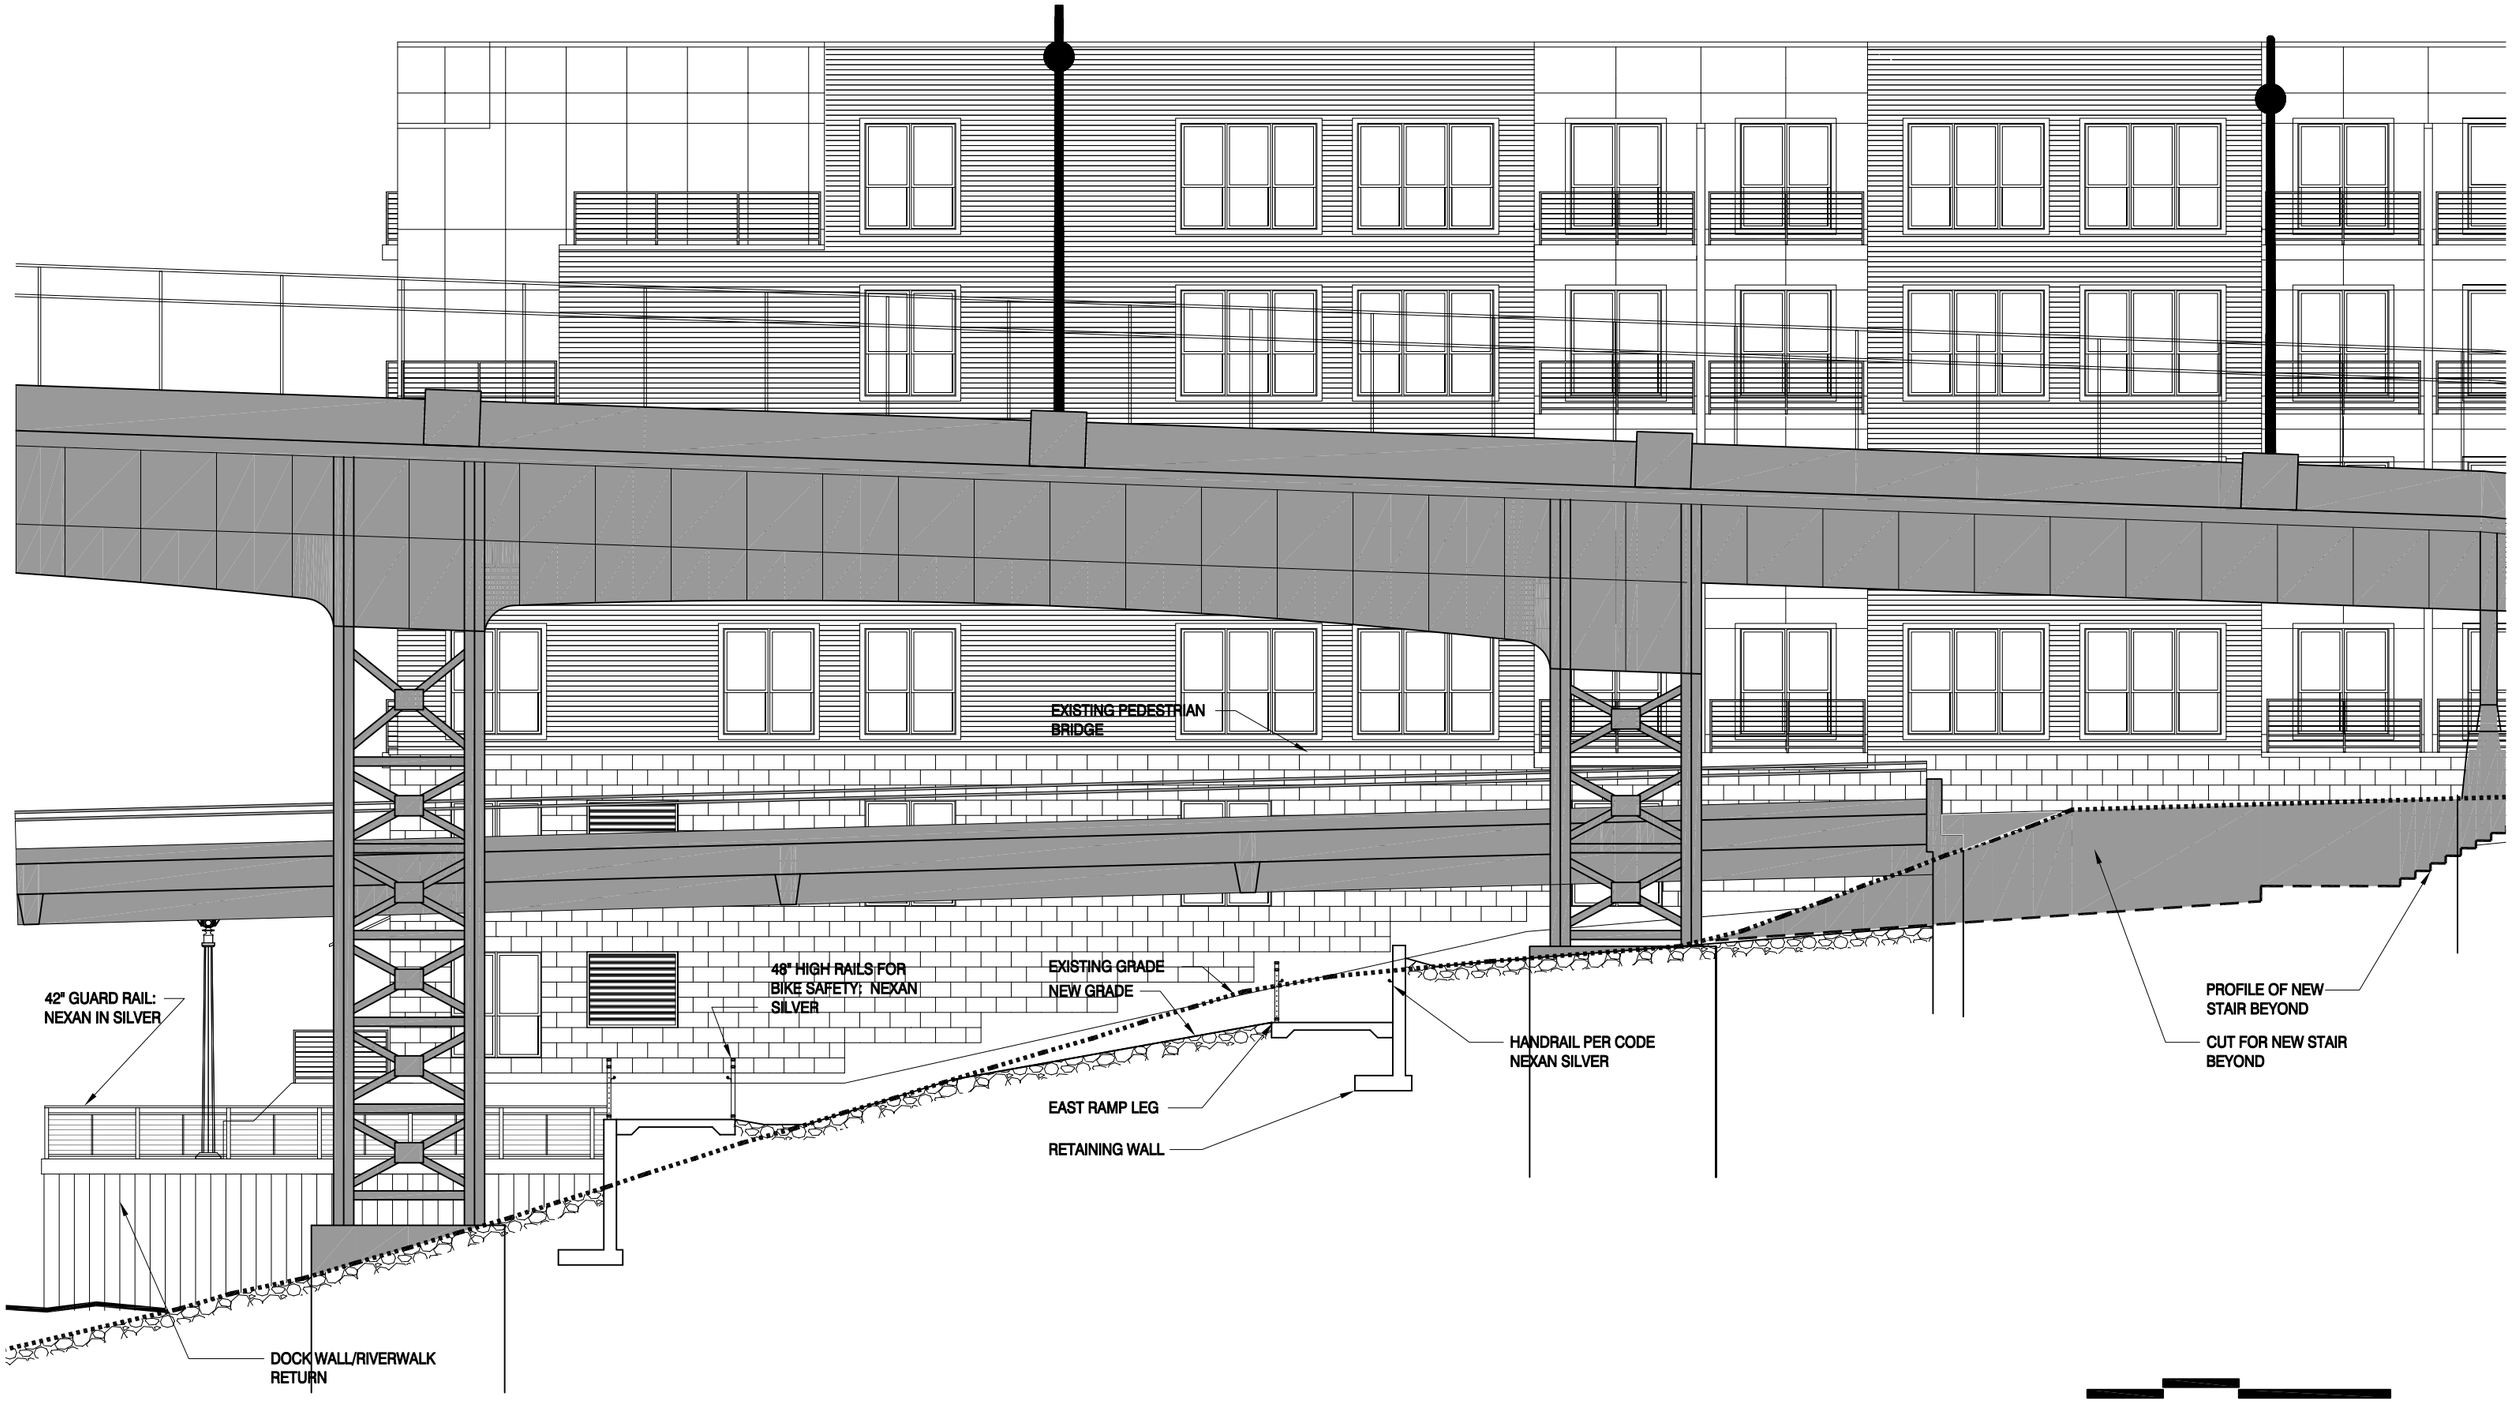

Atlantic Realty Partners

Water Street
Milwaukee, Wisconsin

Holton Street Connection from South

43 South Vail Avenue
Arlington Heights, Illinois 60005
Job No. 14027 © 2015

May 18, 2015

HKM ARCHITECTS + PLANNERS, INC.